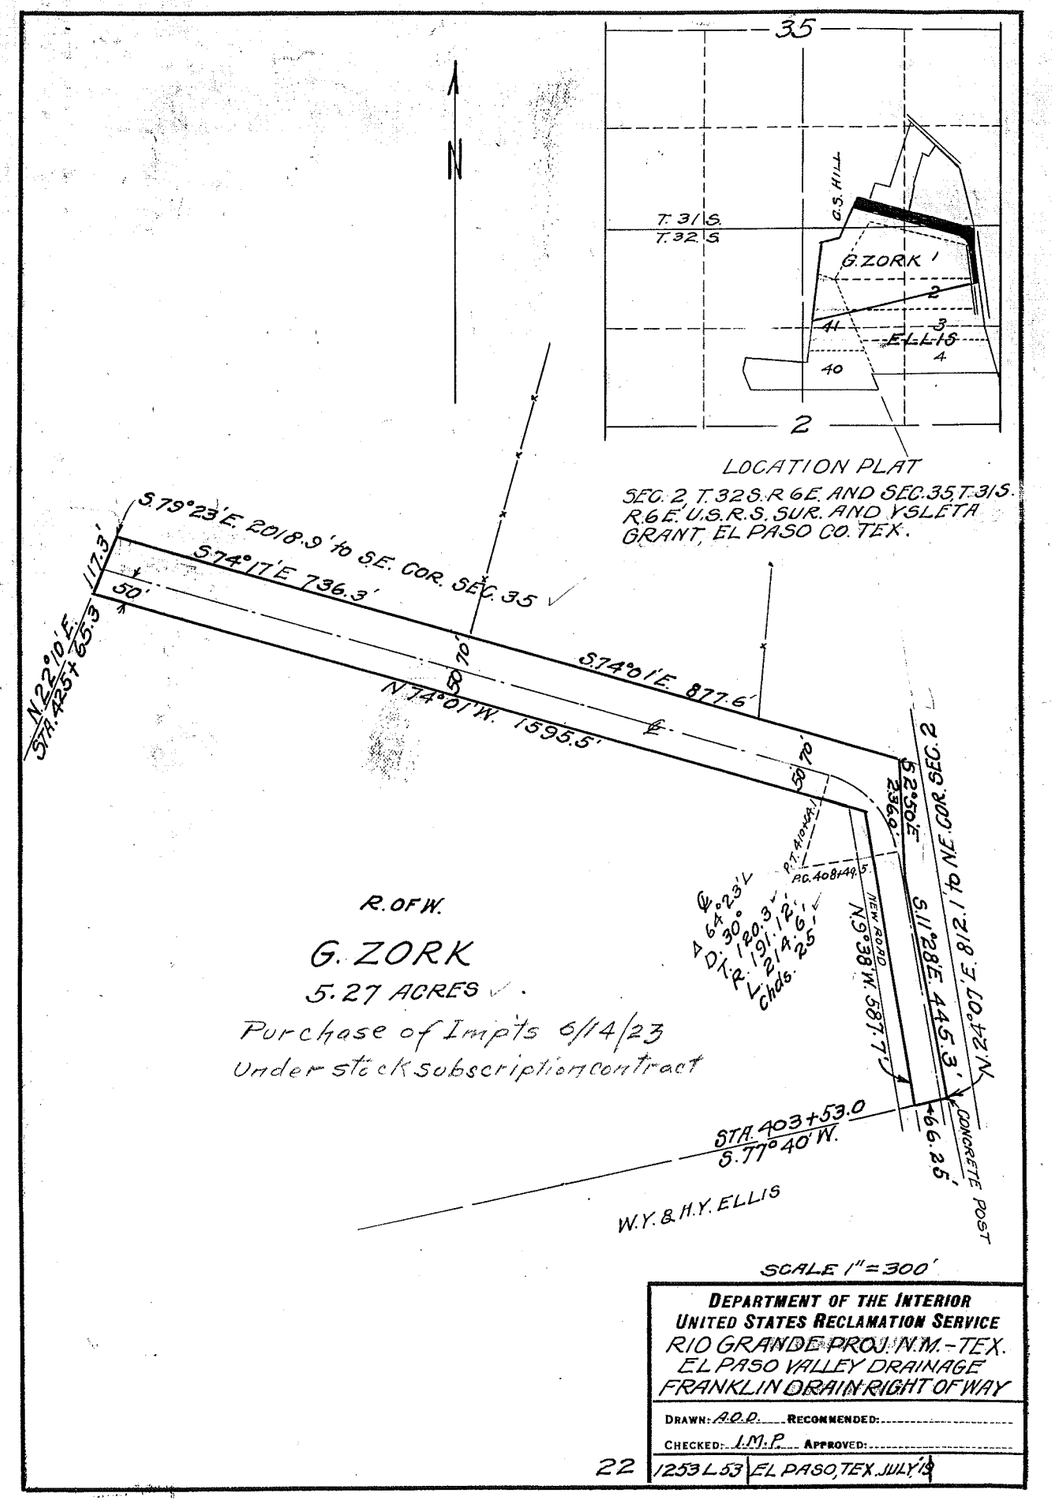

DEPARTMENT OF THE INTERIOR
UNITED STATES RECLAMATION SERVICE
RIO GRANDE PROJ. N.M.-TEX.
EL PASO VALLEY DRAINAGE
FRANKLIN DRAIN RIGHT OF WAY

DRAWN: A.O.D. RECOMMENDED:
CHECKED: I.M.P. APPROVED:

22 | 1253 L 53 | EL PASO, TEX. JULY 19