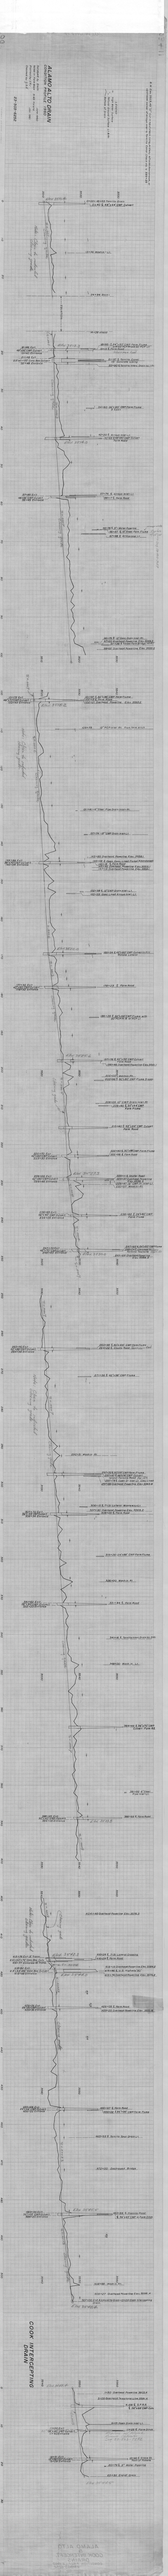
ALAMO ALTO DRAIN
COOK INTERCEPTING DRAIN