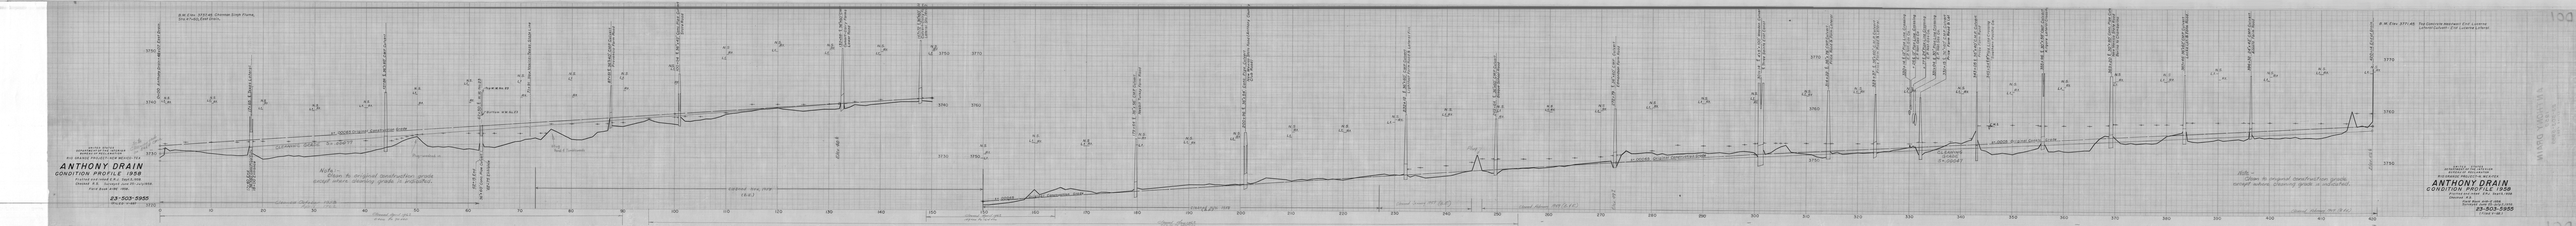
ANTHONY DRAIN
CONDITION PROFILE 1958
ANTHONY DRAIN
CONSTRUCTION PROFILE 1958