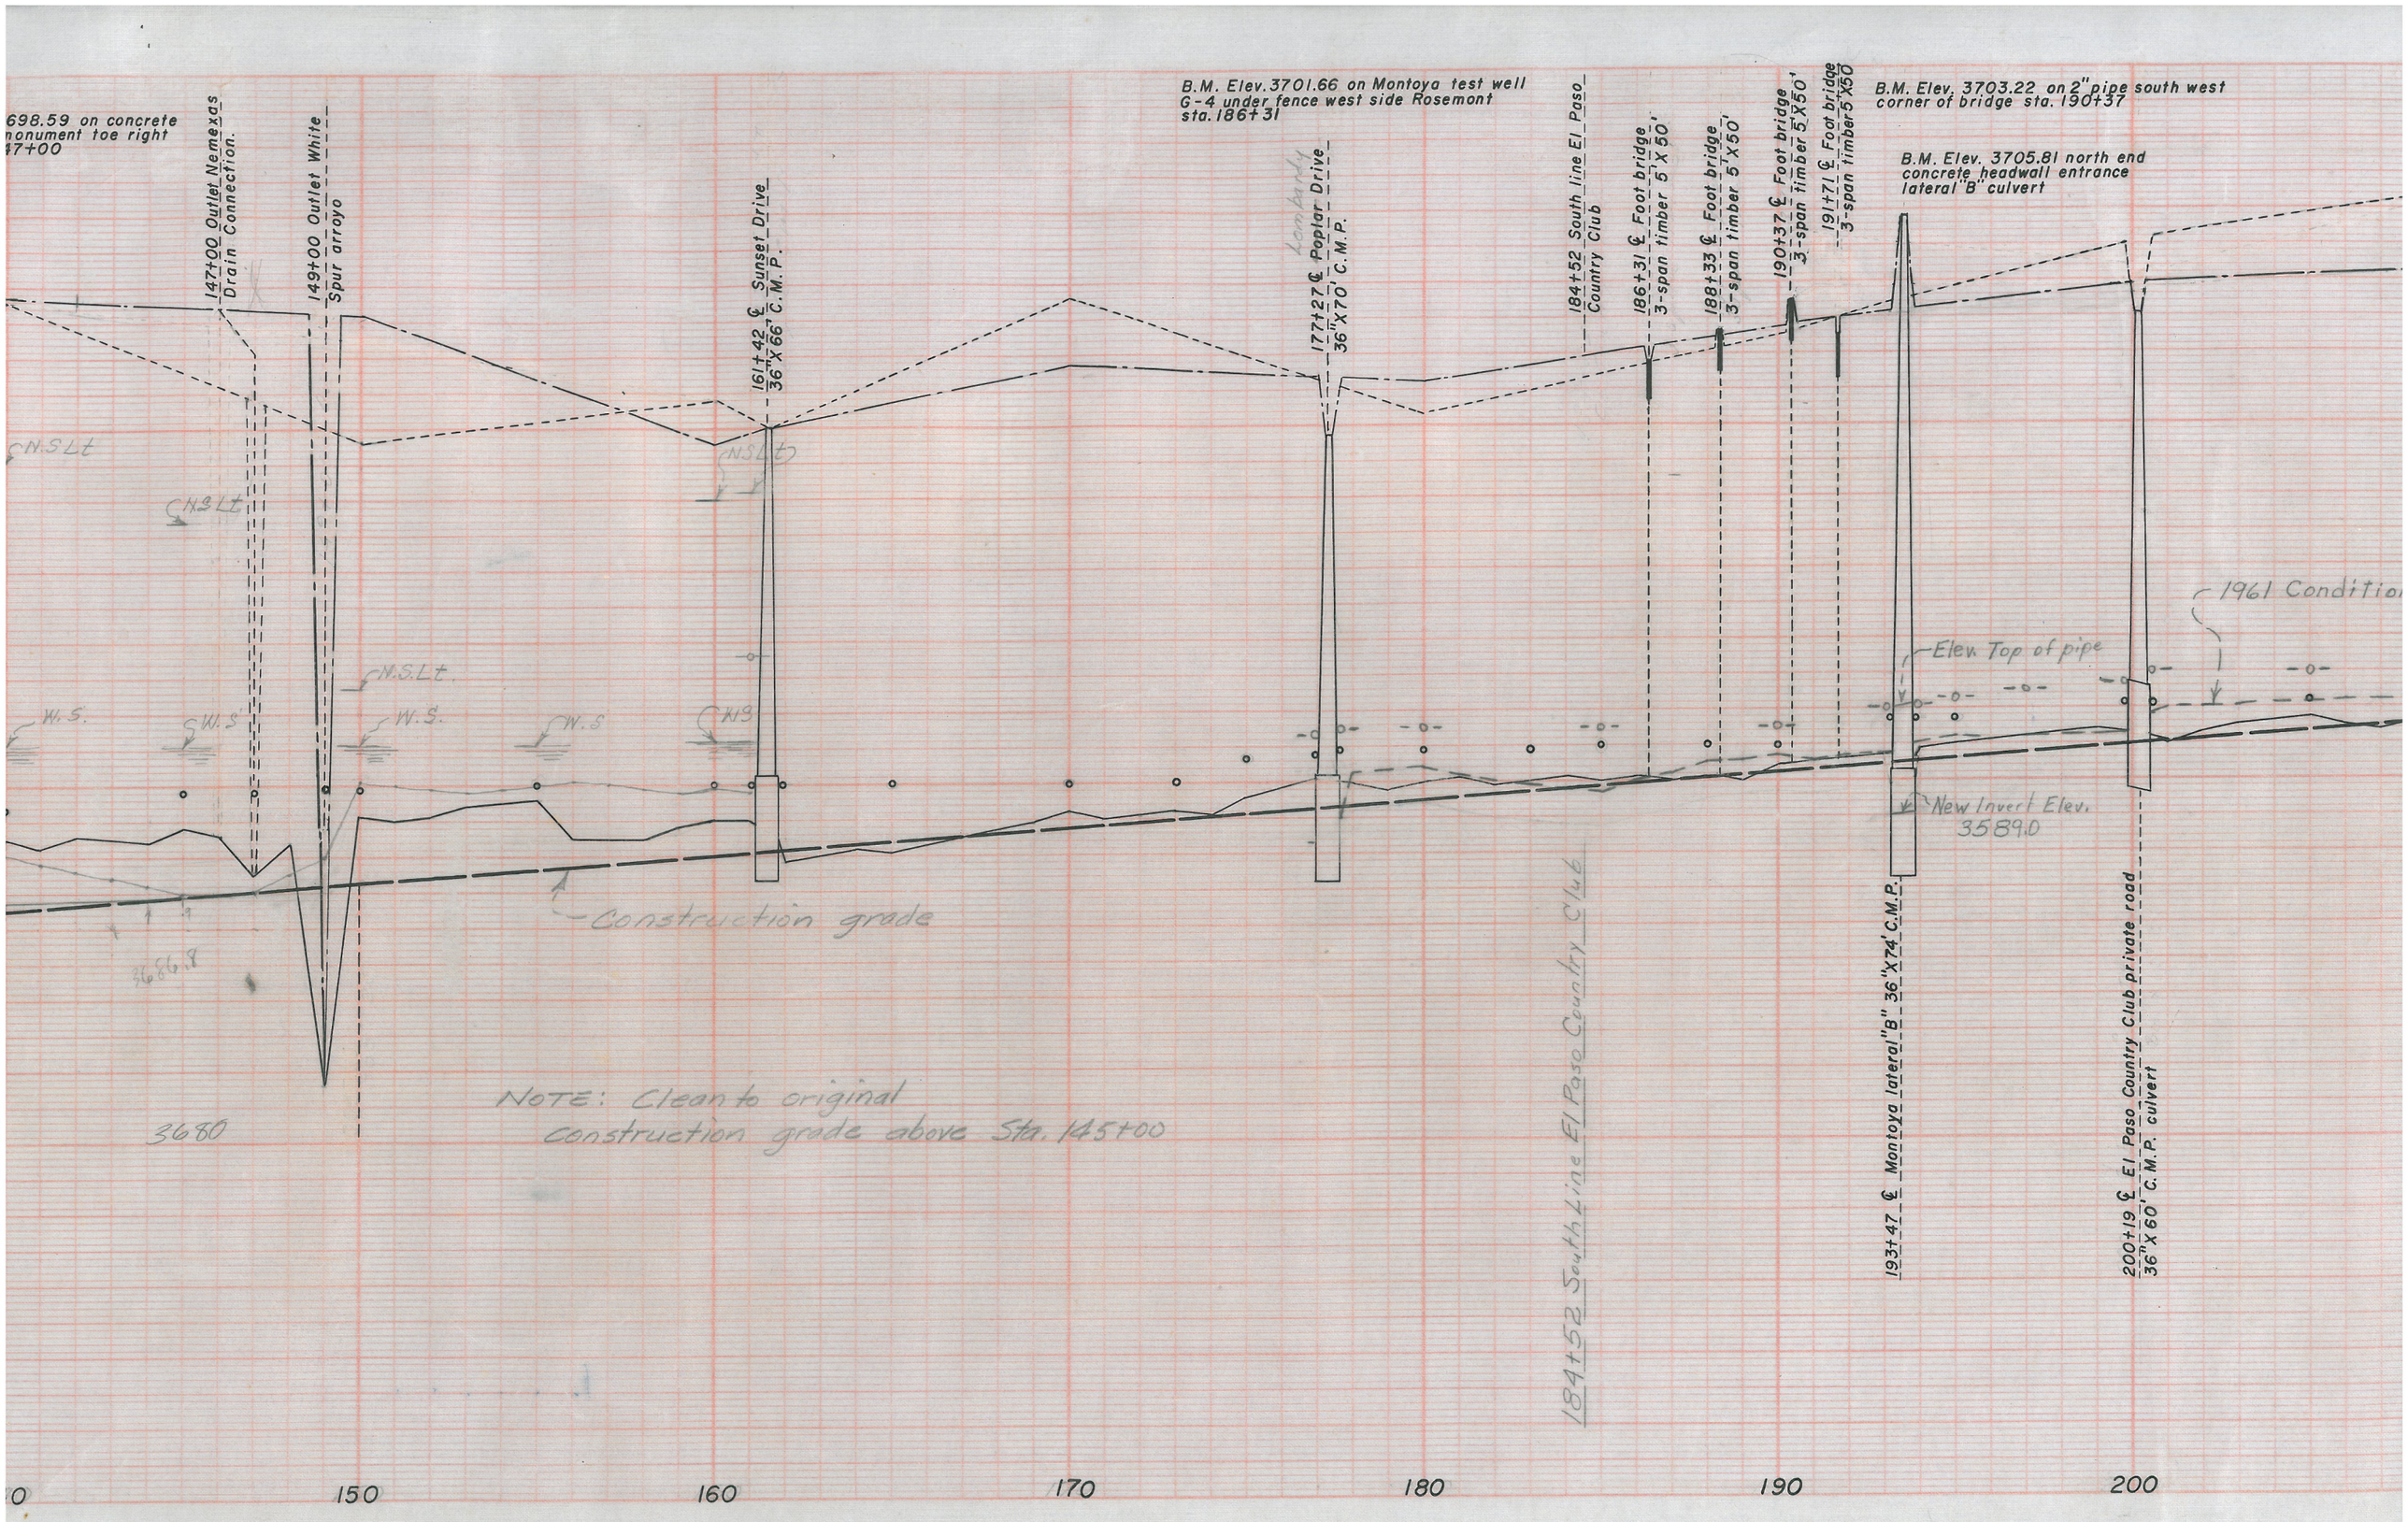
698.59 on concrete
nonument toe right
47+00
147+00 Outlet Nemexas
Drain Connection.
149+00 Outlet White
Spur arroyo
161+42 ℄ Sunset Drive
36"X66' C.M.P.
B.M. Elev. 3701.66 on Montoya test well
G-4 under fence west side Rosemont
sta. 186+31
177+27 ℄ Poplar Drive
36"X70' C.M.P.
184+52 South line El Paso
Country Club
186+31 ℄ Foot bridge
3-span timber 5'X50'
188+33 ℄ Foot bridge
3-span timber 5'X50'
190+37 ℄ Foot bridge
3-span timber 5'X50'
191+71 ℄ Foot bridge
3-span timber 5'X50'
B.M. Elev. 3703.22 on 2" pipe south west
corner of bridge sta. 190+37
B.M. Elev. 3705.81 north end
concrete headwall entrance
lateral "B" culvert
N.S.Lt.
W.S.
1961 Condition
Elev. Top of pipe
New Invert Elev.
3589.0
Construction grade
3686.8
3680
NOTE: Clean to original
construction grade above Sta. 145+00
184+52 South Line El Paso Country Club
193+47 ℄ Montoya lateral "B" 36"X74' C.M.P.
200+19 ℄ El Paso Country Club private road
36"X60' C.M.P. culvert
150
160
170
180
190
200