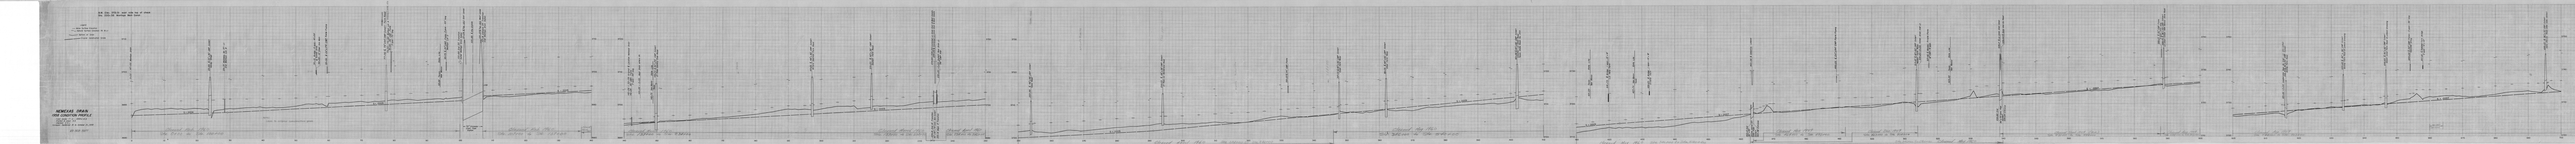
NEWCAR DRAIN
OUT LOCATION PROFILE