

B.M. Elev. 3628.27 Top and E concrete headwall of Valley Gate Lateral
Wasteway into Playa Drain.

B.M. Elev. 3639.26 Top and E concrete headwall at end
of Playa Intercepting Drain Culvert under
Ascote Wasteway at Sta. 416+34.

- LEGEND
- Right bank
 - Left bank
 - Natural Surface Rt. & Lt.
 - Bottom of drain

UNITED STATES
DEPARTMENT OF THE INTERIOR
BUREAU OF RECLAMATION
RIO GRANDE PROJECT-NEW MEXICO-TEXAS


VALLEY GATE SPUR and LEY GATE INTERCEPTING DRAINS

CONDITION PROFILE 1960


Surveyed by Jack Redman March 1960.
Plotted and linked by E. R. J. March 1960.
Field notes in book 3111 Ysleta.
Checked by R.C.

23-503-6095.

VALLEY GATE SPUR DRAIN
Note: Clean to indicated clearing grade.

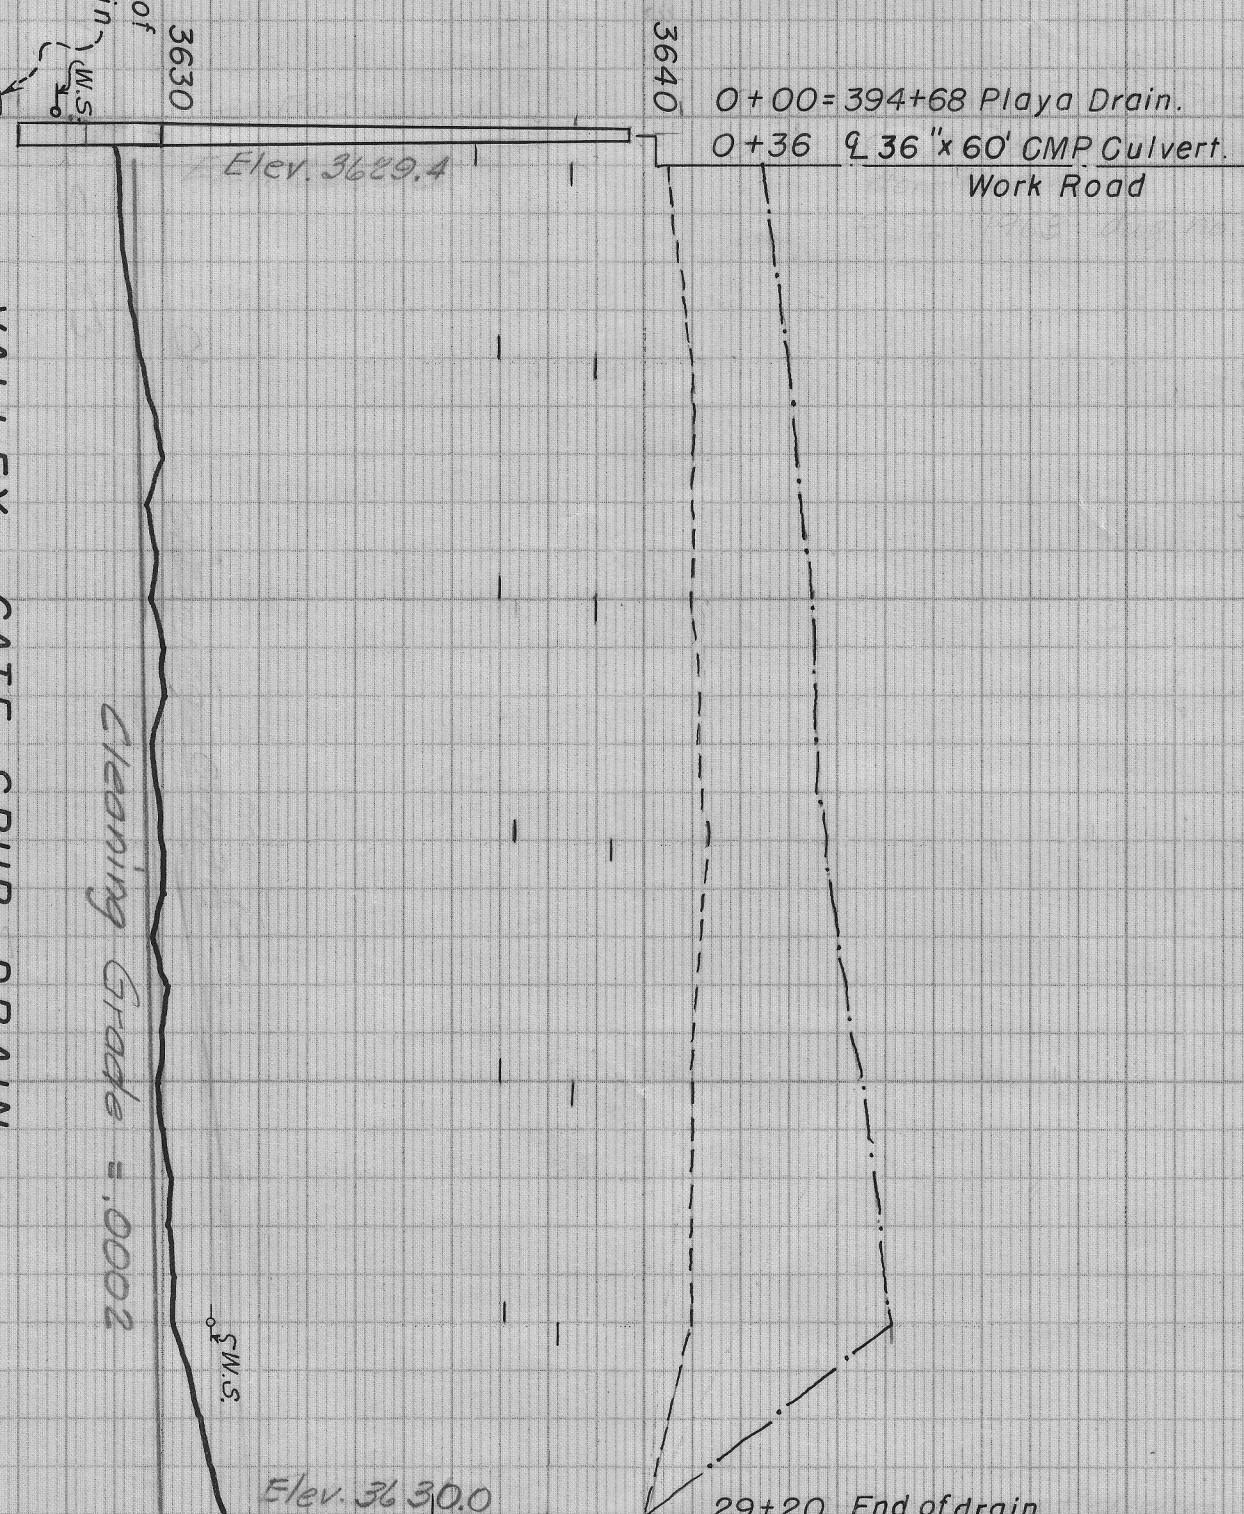

VALLEY GATE INTERCEPTING DRAIN

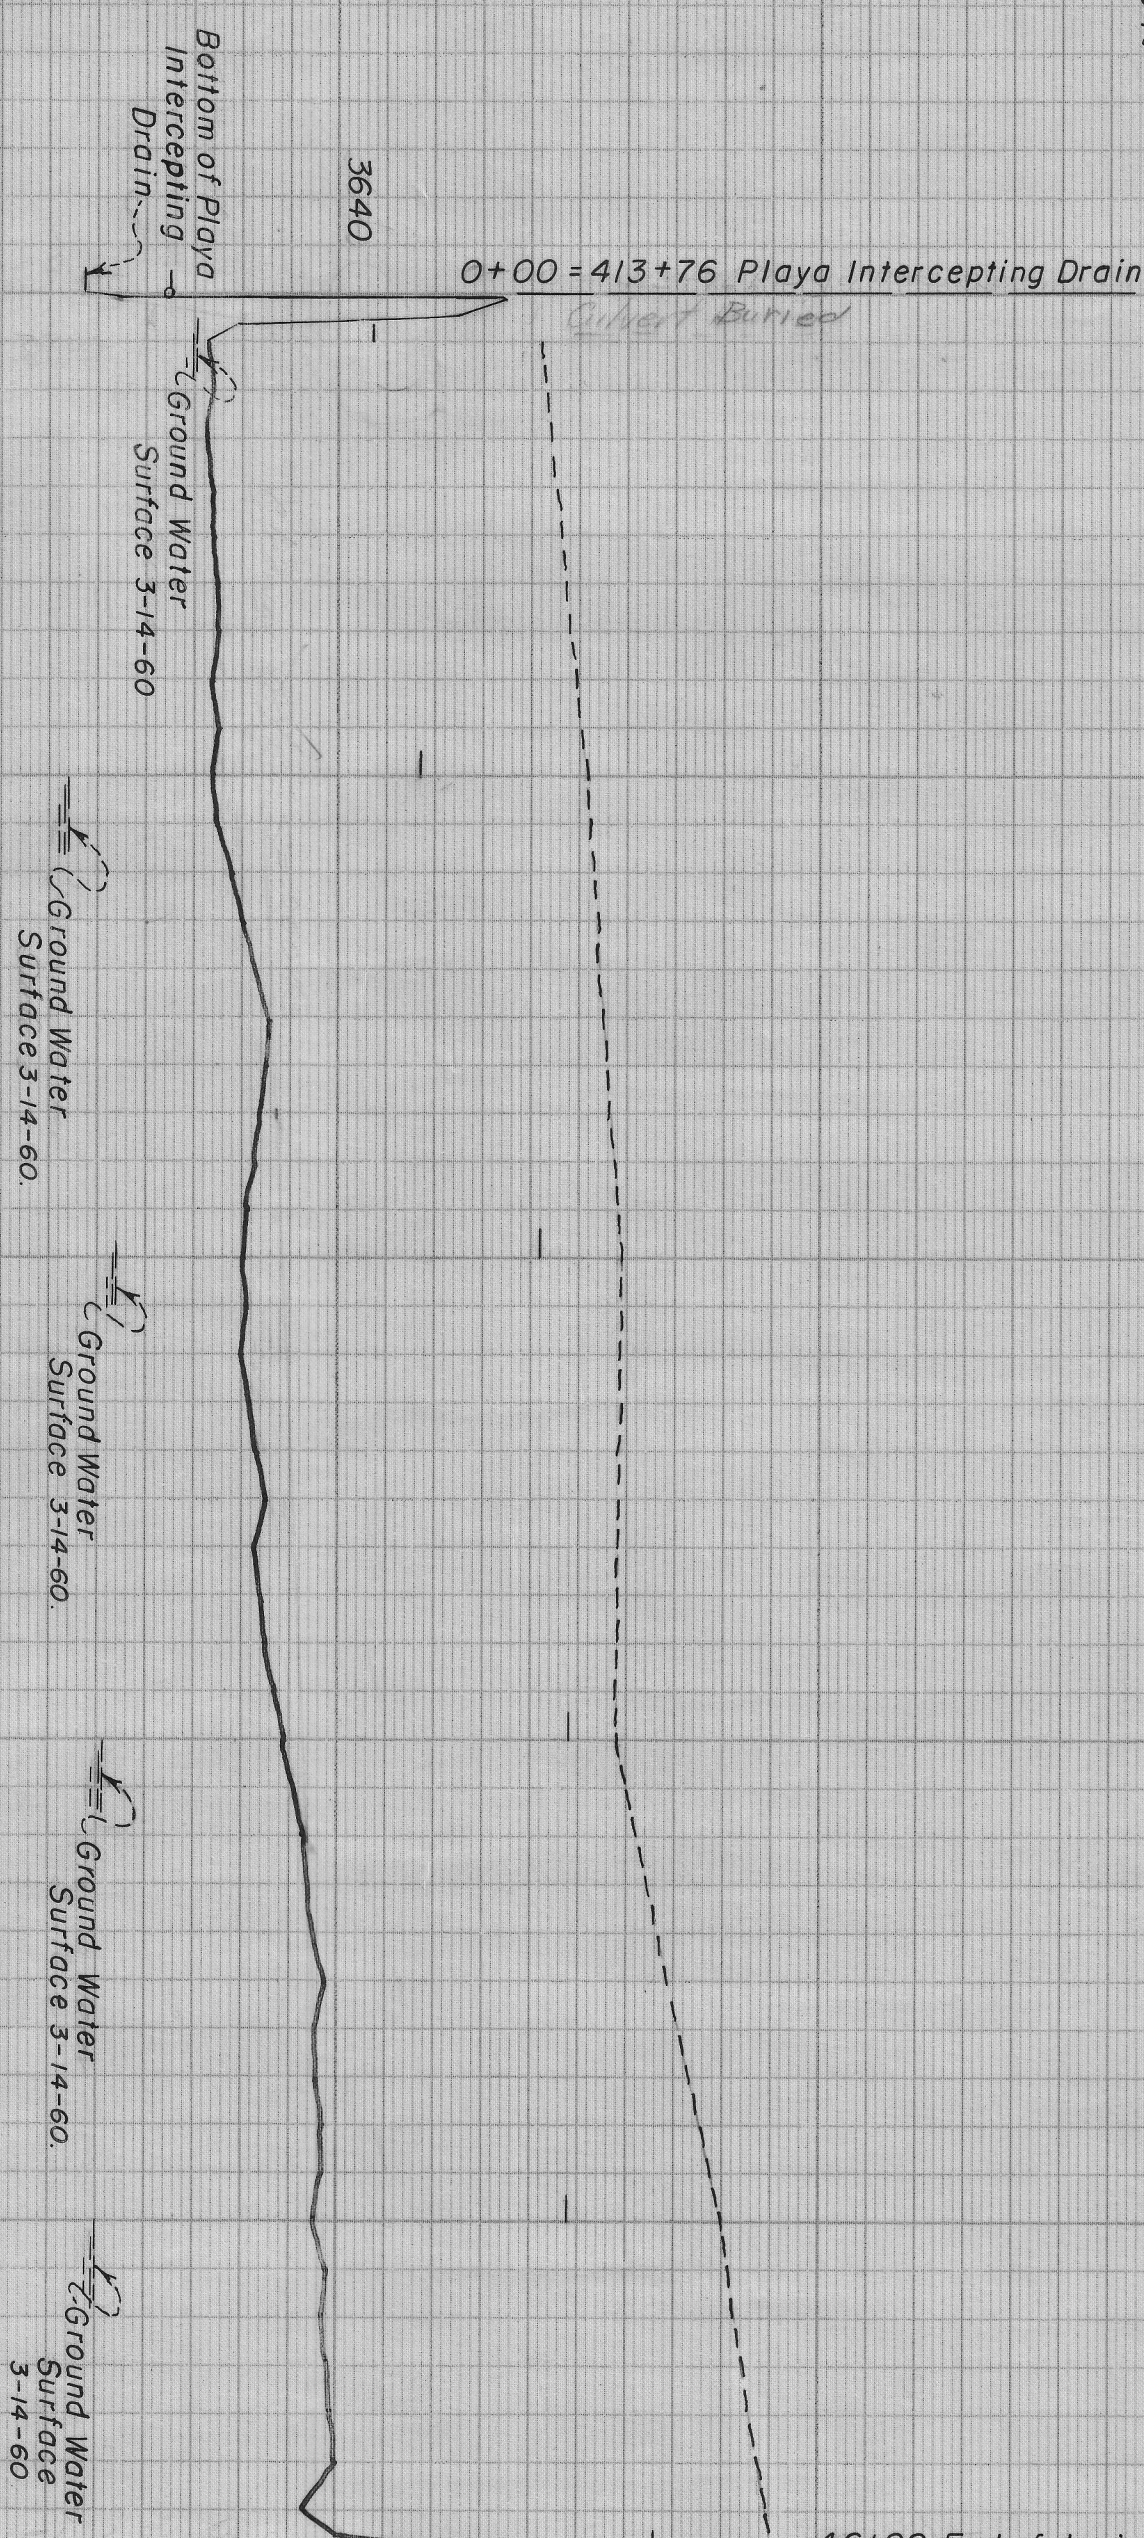

31.9" long