


B.M. Elev. 3578.90 Brass cap on check walkway
Franklin Canal Sta. 1515+81.


LEGEND

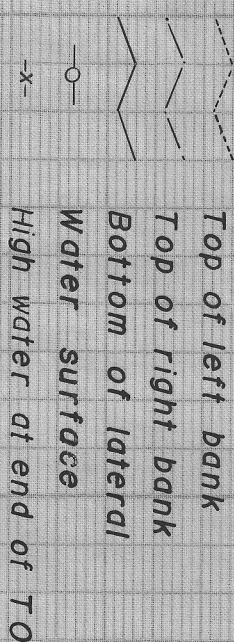

GRANDVIEW LATERAL

LINING PROFILE 1975 R & B
Designed F.C. Jan. 1975
Drawn R.C. Dec. 1976
Surveyed Miller Apr. 1976
Field book 143
Checked J.C.

23-503-7998

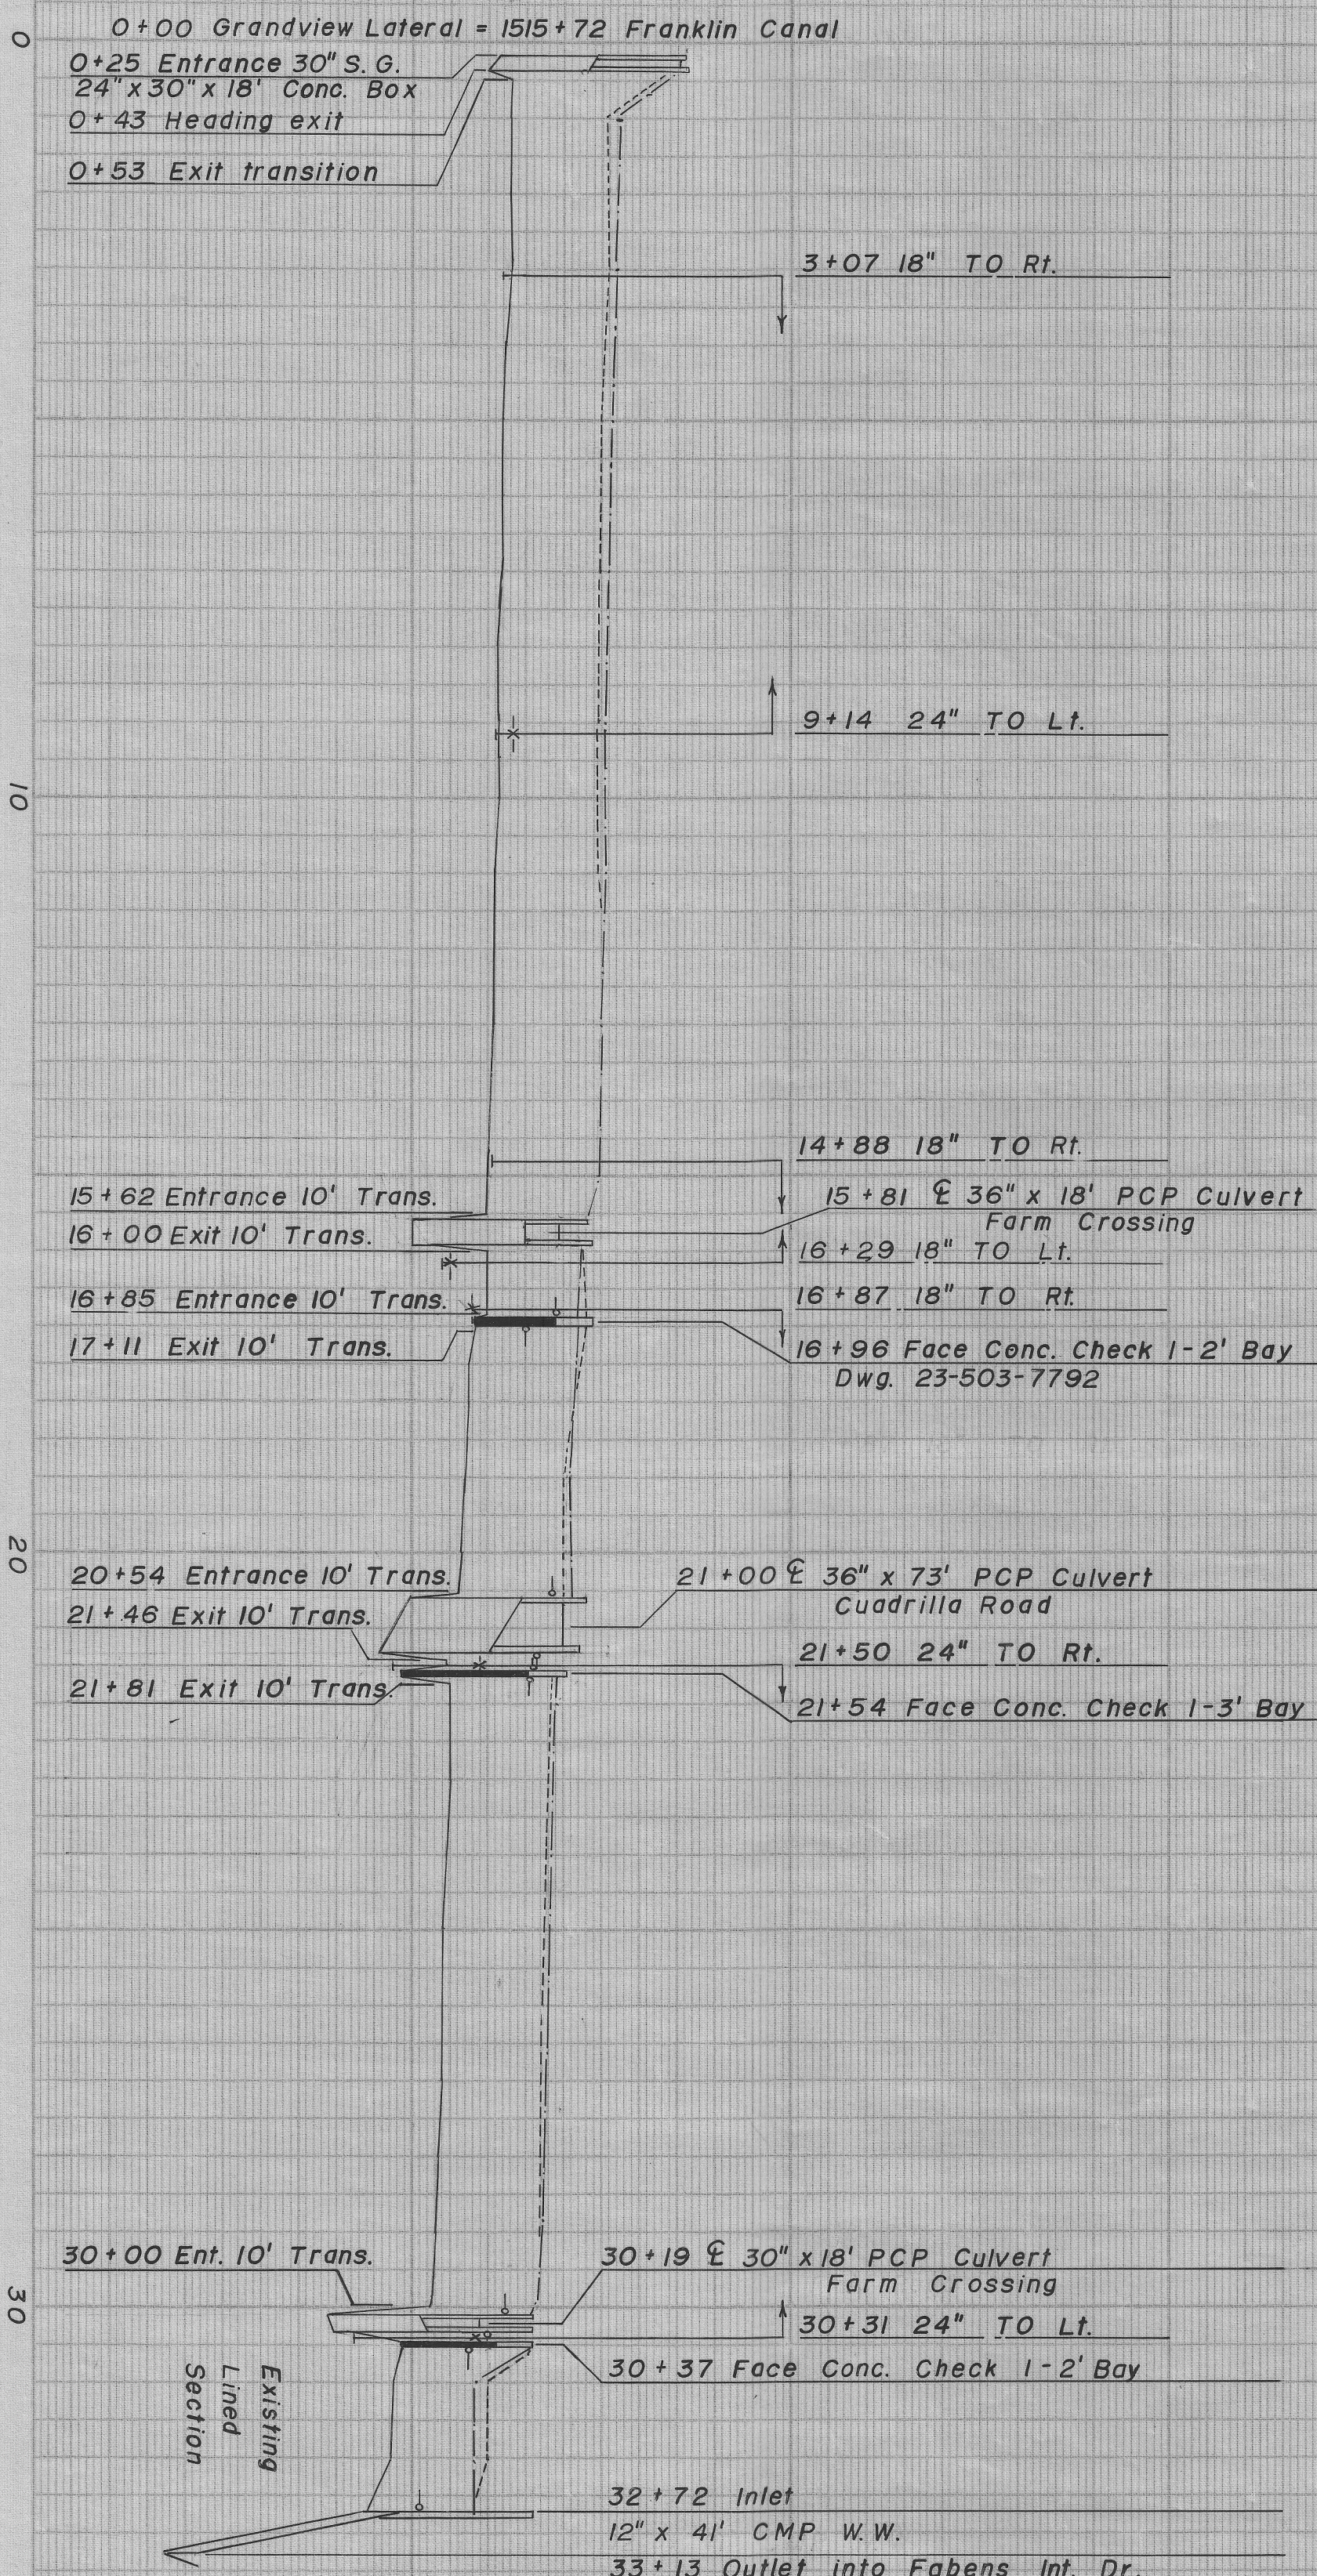

GRANDVIEW LATERAL
LINING PROFILE
1975
23-503-7998