

B. M. Elev. 3553.79 on check top of right rail
Guadalupe Lateral Sta. 273 + 26.


LEGEND

- Top of left bank
- Top of right bank
- Bottom of lateral
- Water surface
- Water surface at end of TO

GUADALUPE EXTENSION LATERAL

LINING PROFILE 1973 R & B

Designed KRP Feb. 1974
Drawn RC Jan. 1977
Surveyed Miller Aug. 1974
Field book III
Checked J.C.
23-503-7999

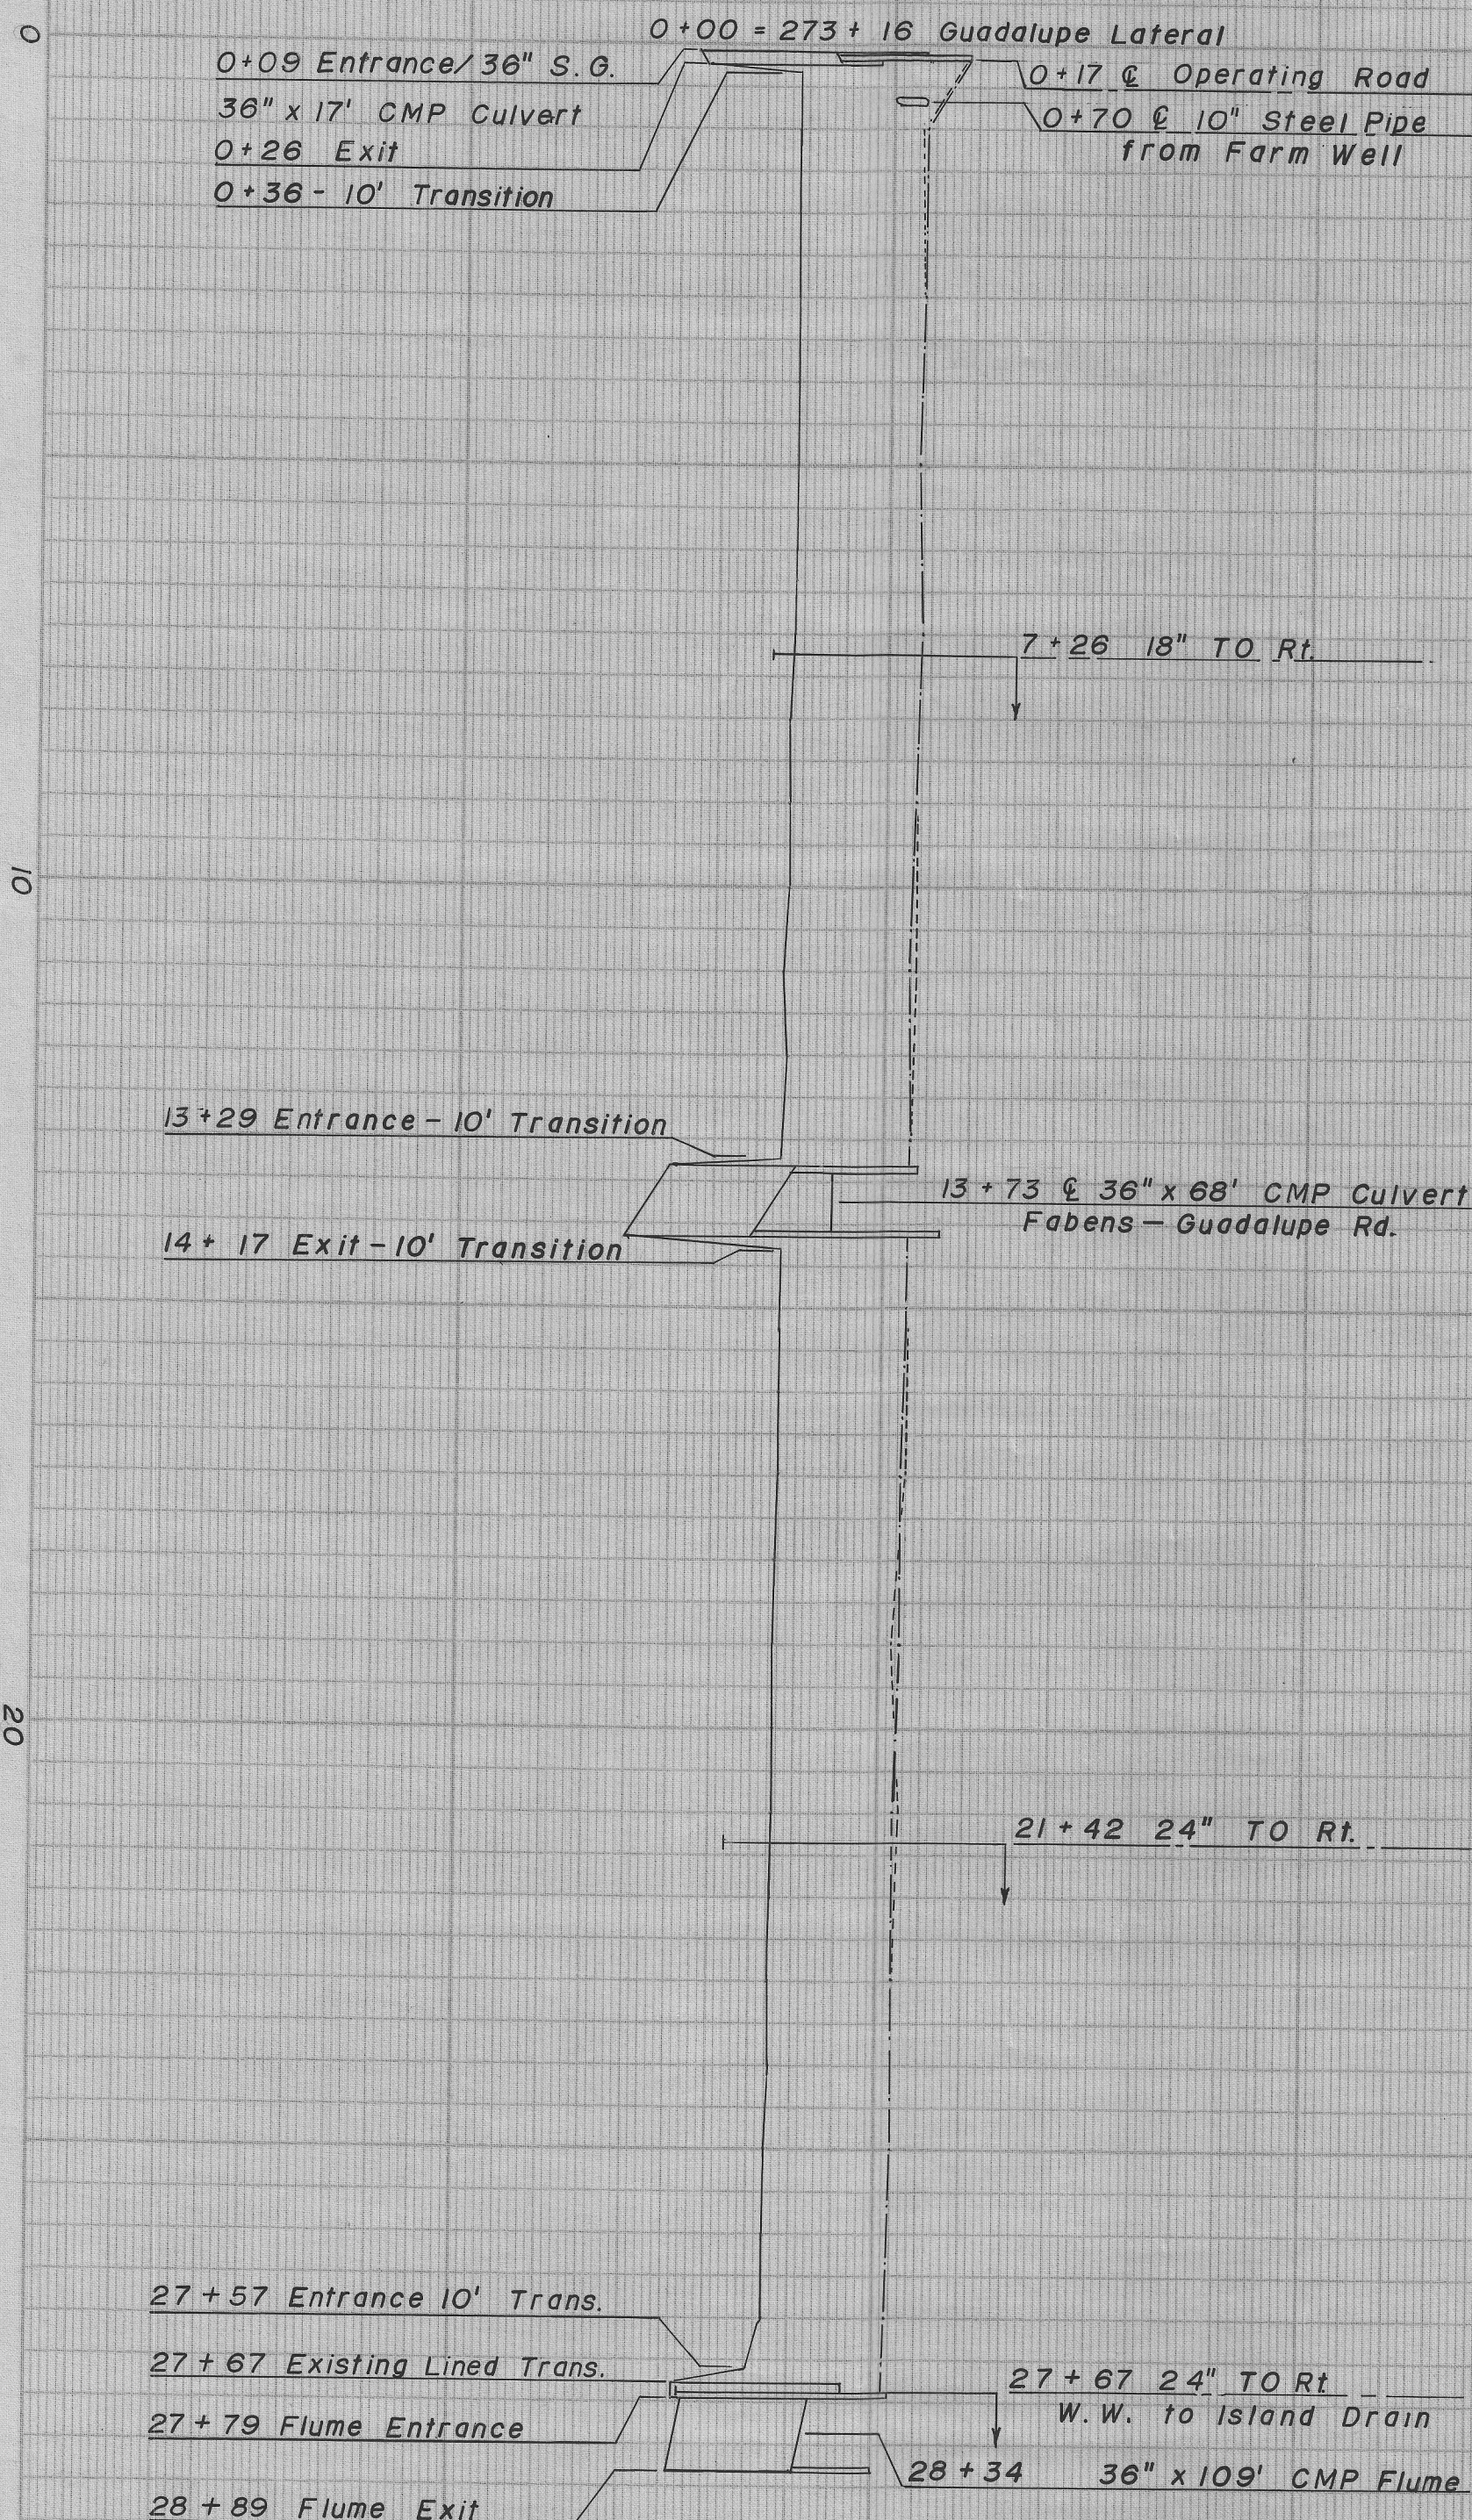

GUADALUPE EXTENSION LATERAL
LINING PROFILE
1974
23-503-7999