

B.M. Elev. 3593.77 Brass cap on check at Sta. 1281+00 on Franklin Canal

LEGEND


- Top of left bank
- Top of right bank
- Water surface
- Bottom of lateral

HALL LATERAL
LINING PROFILE FY 1975
R&B

53-203-8010

HALL LATERAL
LINING PROFILE FY 1976 R&B

Designed FC Oct. 1975
Drawn ME Dec. 1976
Surveyed Miller Apr. 1975
Field book 145
Checked by J.C.

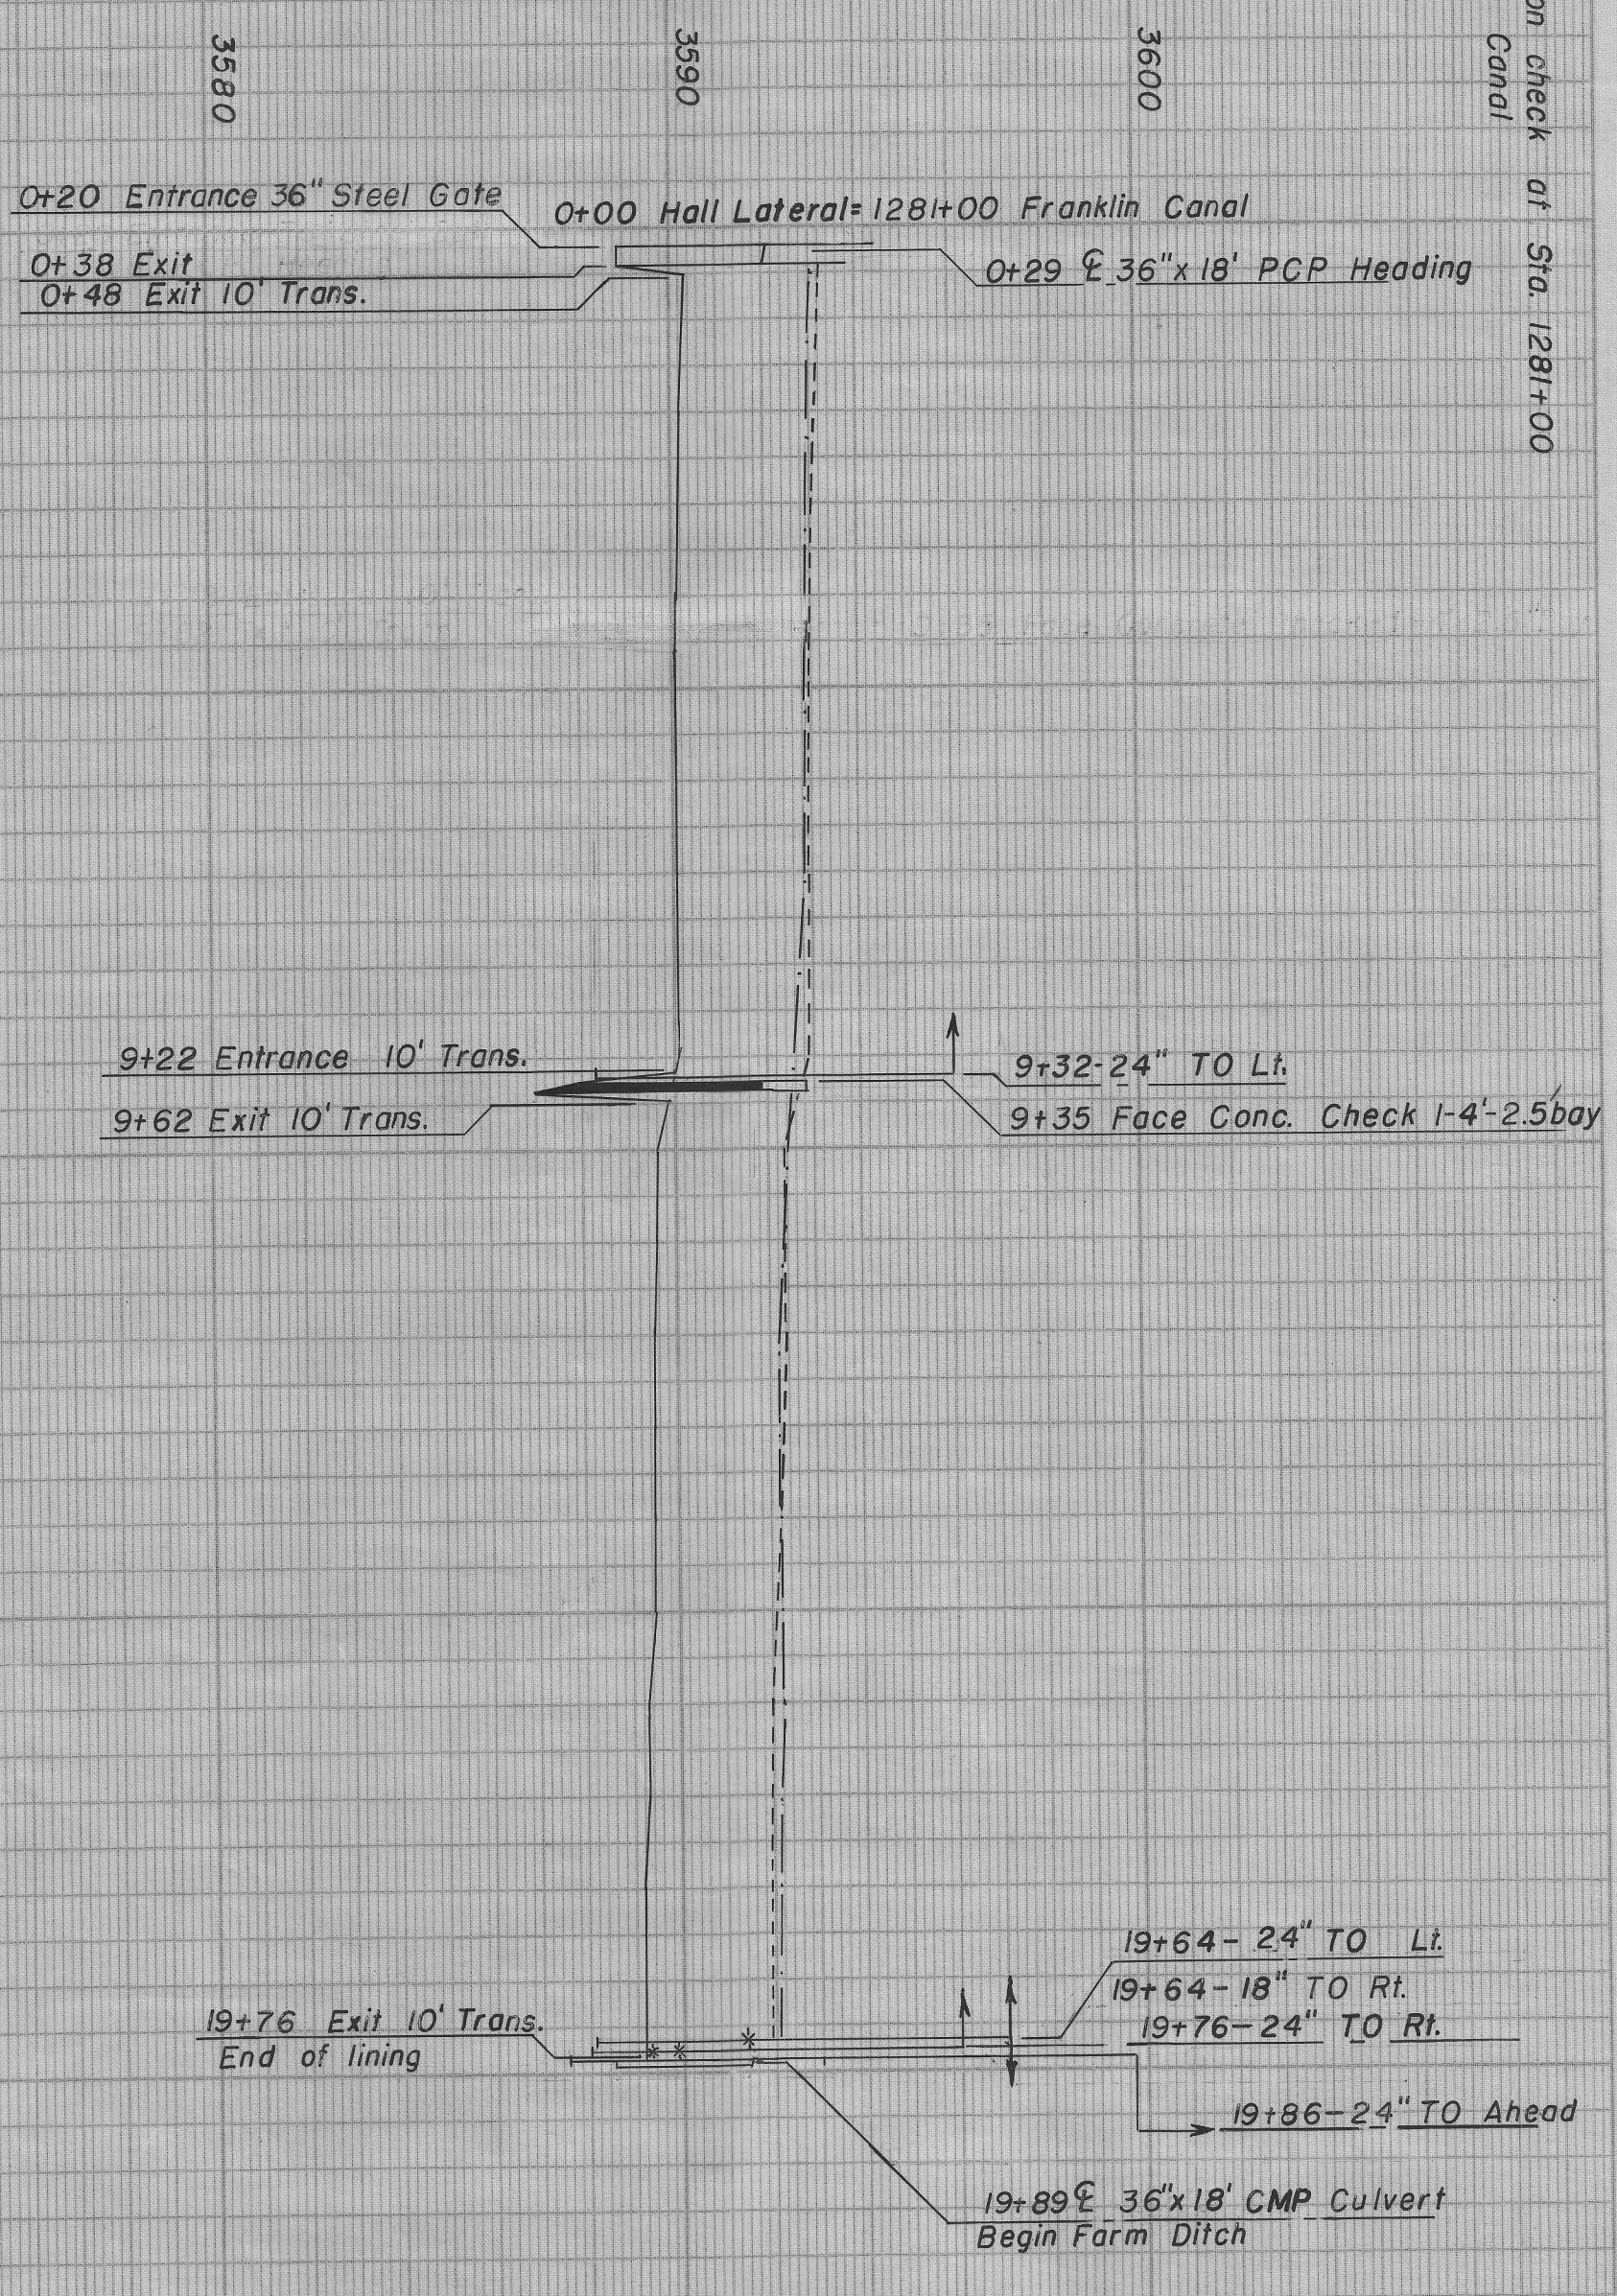

HALL LATERAL
LINING PROFILE FY

Designed FC
Drawn ME
Surveyed Miller
Field book 145
Checked by