


23-503-7634
I-72 LATERAL
DRAWN BY K.R.P. 10/15/73

I-72 LATERAL
LINING PROFILE 1972
Designed - K.R.P. **I-72 LATERAL**
Drawn - K.R.P. **LINING PROFILE**
Surveyed Miller Jan. 1973

Field book 45
Checked M.E.O. Oct. 1973
DATE
DESIGNED K.R. Pedde
CHECKED M.E. Pedde
DATE Oct. 1972
23-503-7634
23-503-7634

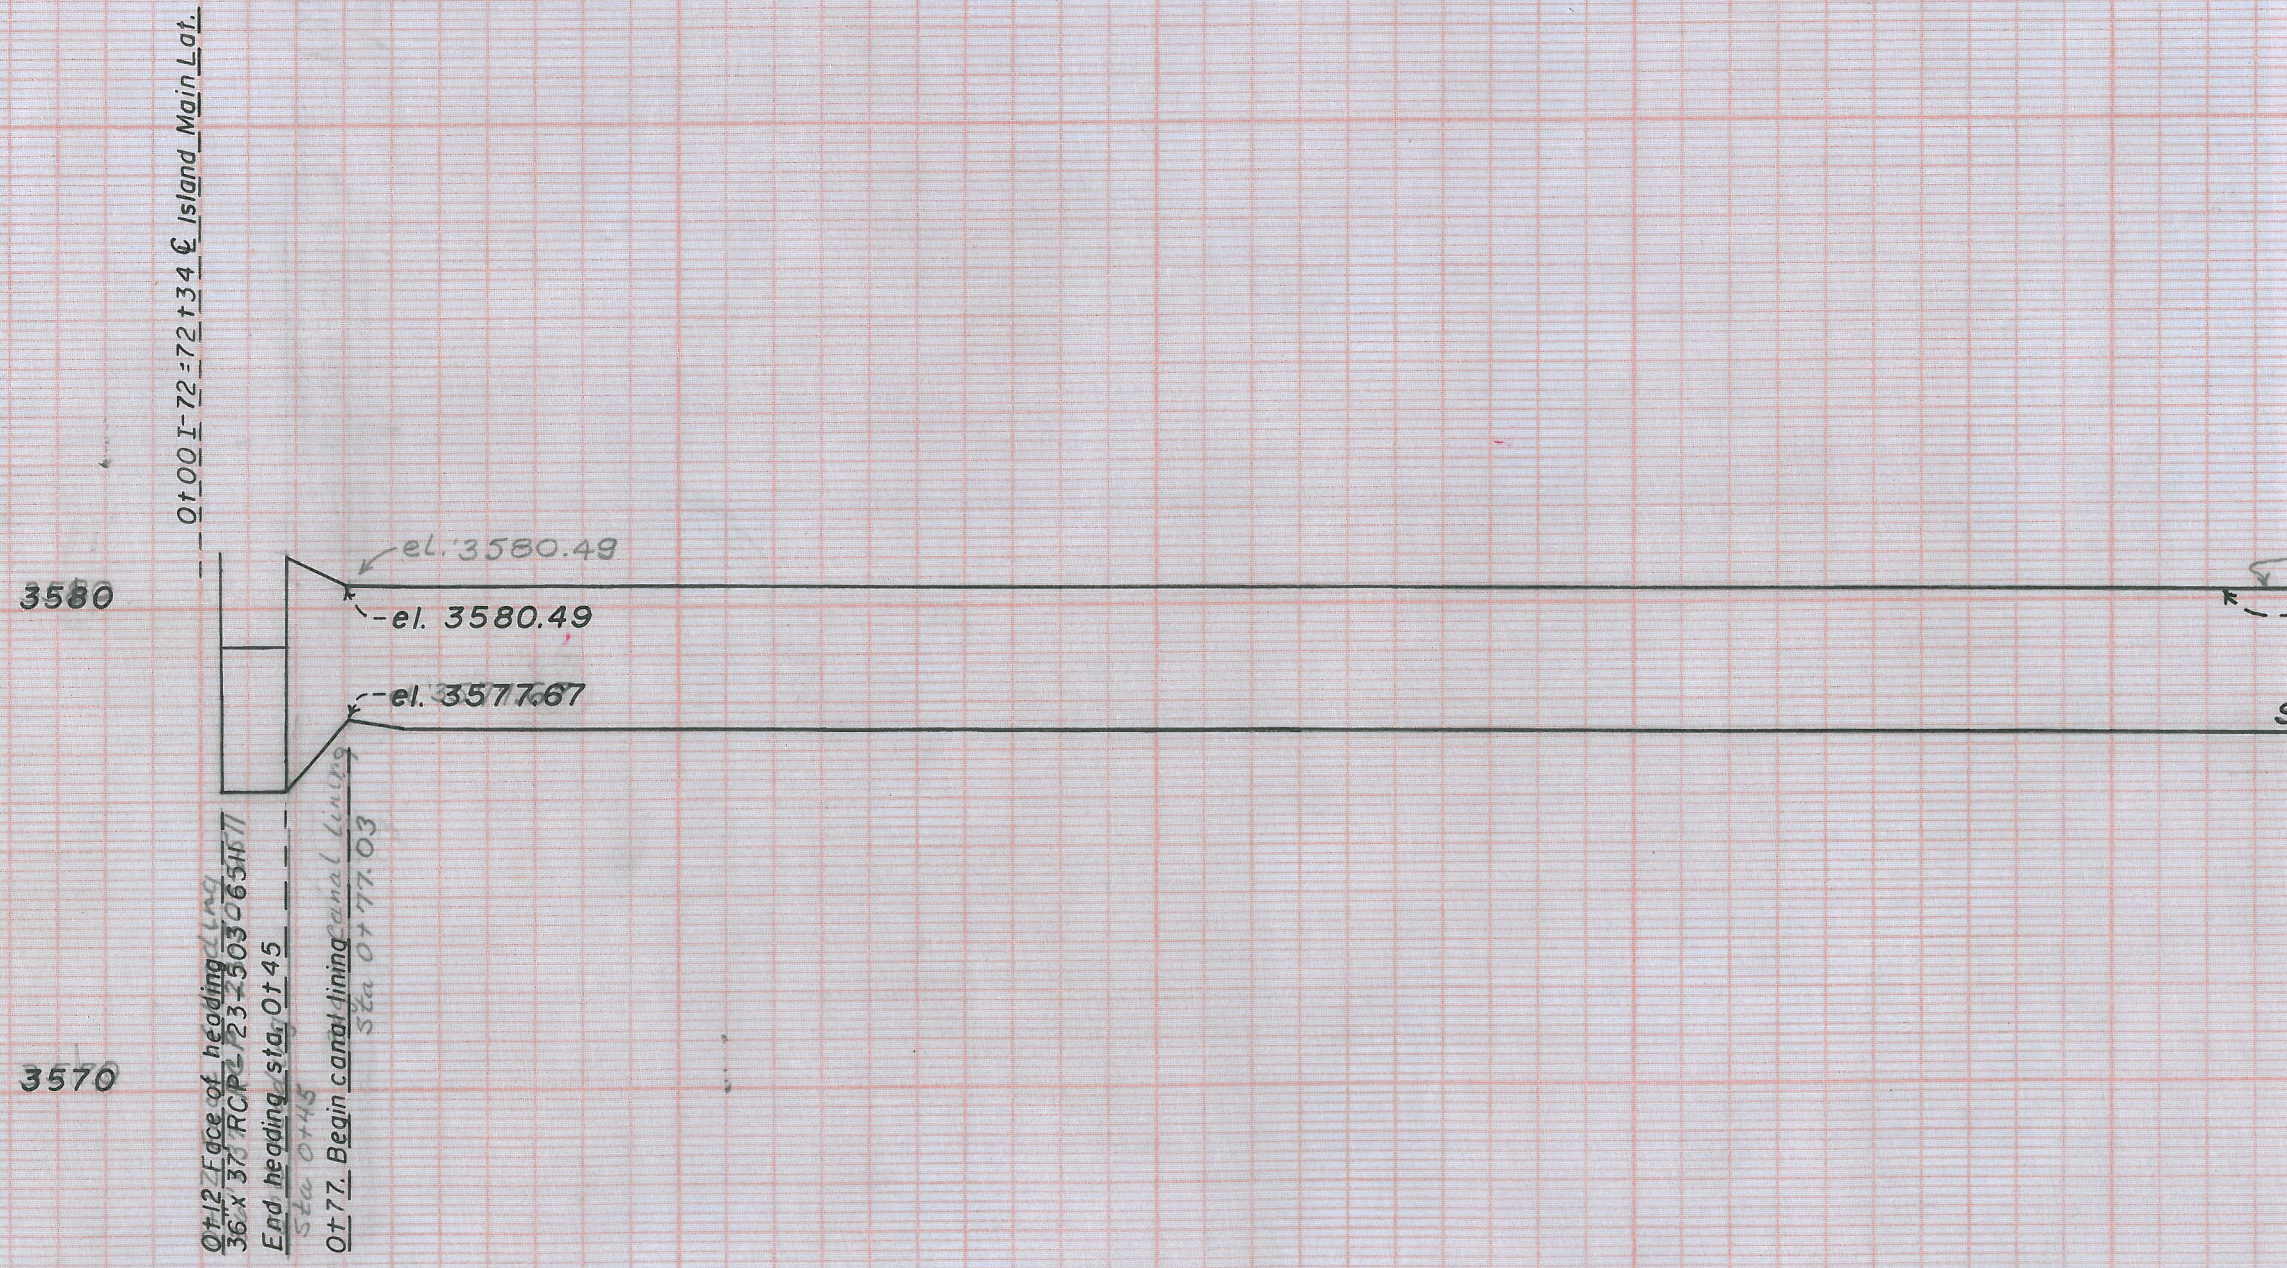

33