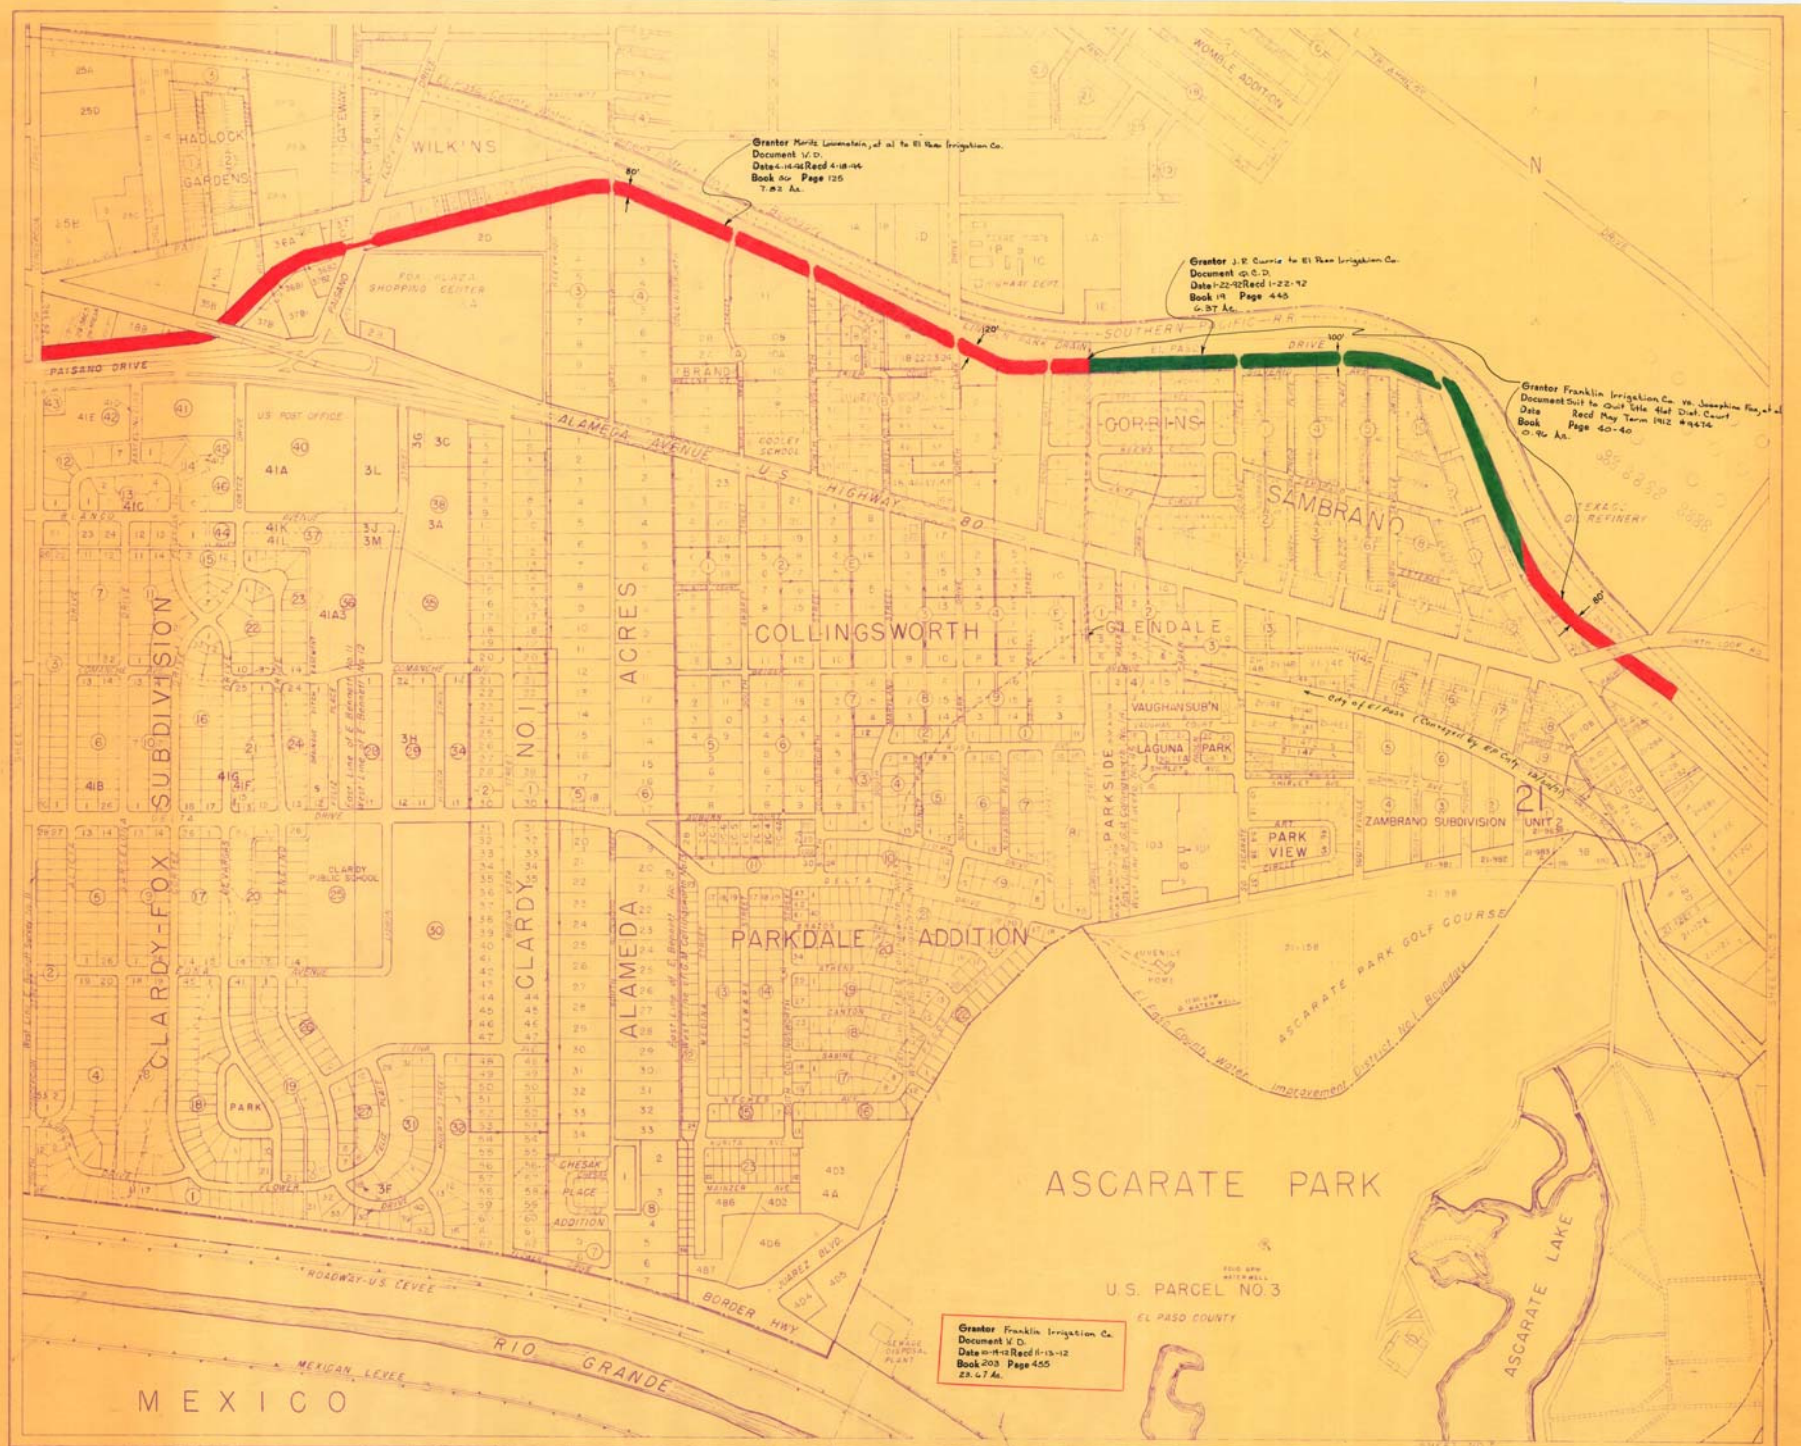
Grantor Moritz Lowenstein, et al to El Paso Irrigation Co.
Document V. D.
Date 4-14-96 Recd 4-18-96
Book 60 Page 126
7.82 Ac.
Grantor J. P. Currie to El Paso Irrigation Co.
Document V. C. D.
Date 1-22-92 Recd 1-22-92
Book 19 Page 445
6.87 Ac.
Grantor Franklin Irrigation Co. vs. Josephine Fay, et al
Document Suit to Quit Title 41st Dist. Court
Date Recd May Term 1912 #9474
Book Page 40-40
0.96 Ac.
Grantor Franklin Irrigation Co.
Document V. D.
Date 11-11-12 Recd 11-13-12
Book 203 Page 455
28.47 Ac.
PAISANO DRIVE
ALAMEDA AVENUE
U.S. HIGHWAY 80
SOUTHERN PACIFIC R.R.
EL PASO DRIVE
HADLOCK GARDENS
WILKINS
FOX PLAZA SHOPPING CENTER
U.S. POST OFFICE
GOODLEY SCHOOL
GORRINS
SAMBRANO
COLLINGSWORTH
GLENDALE
VAUGHAN SUB'N
LAGUNA PARK
PARK VIEW
ZAMBRANO SUBDIVISION UNIT 2
CLARDY-FOX SUBDIVISION
CLARDY PUBLIC SCHOOL
CLARDY NO. 1
ALAMEDA ACRES
PARKSIDE
PARKDALE ADDITION
CHESAK PLACE ADDITION
ASCARATE PARK GOLF COURSE
ASCARATE PARK
ASCARATE LAKE
U.S. PARCEL NO. 3
EL PASO COUNTY
BORDER HWY
ROADWAY-U.S. LEVEE
MEXICAN LEVEE
RIO GRANDE
MEXICO
City of El Paso (Converted by Ord. Cat. 13/4/53)
El Paso County Water Improvement District No. 1 Boundary
EXPLANATION
Canals
Levees
Drains
Roads
Limits of Irrigable Area
AUTHORITIES
SCALE
DATE 1947 REVISED 1977
PROPERTY NUMBERS
BUREAU OF RECLAMATION-RIO GRANDE PROJECT
IRRIGABLE AREA AND PROPERTY MAP
EL PASO COUNTY WATER IMPROVEMENT DISTRICT NO. 1
EL PASO VALLEY
SHEET — 4
ASCARATE