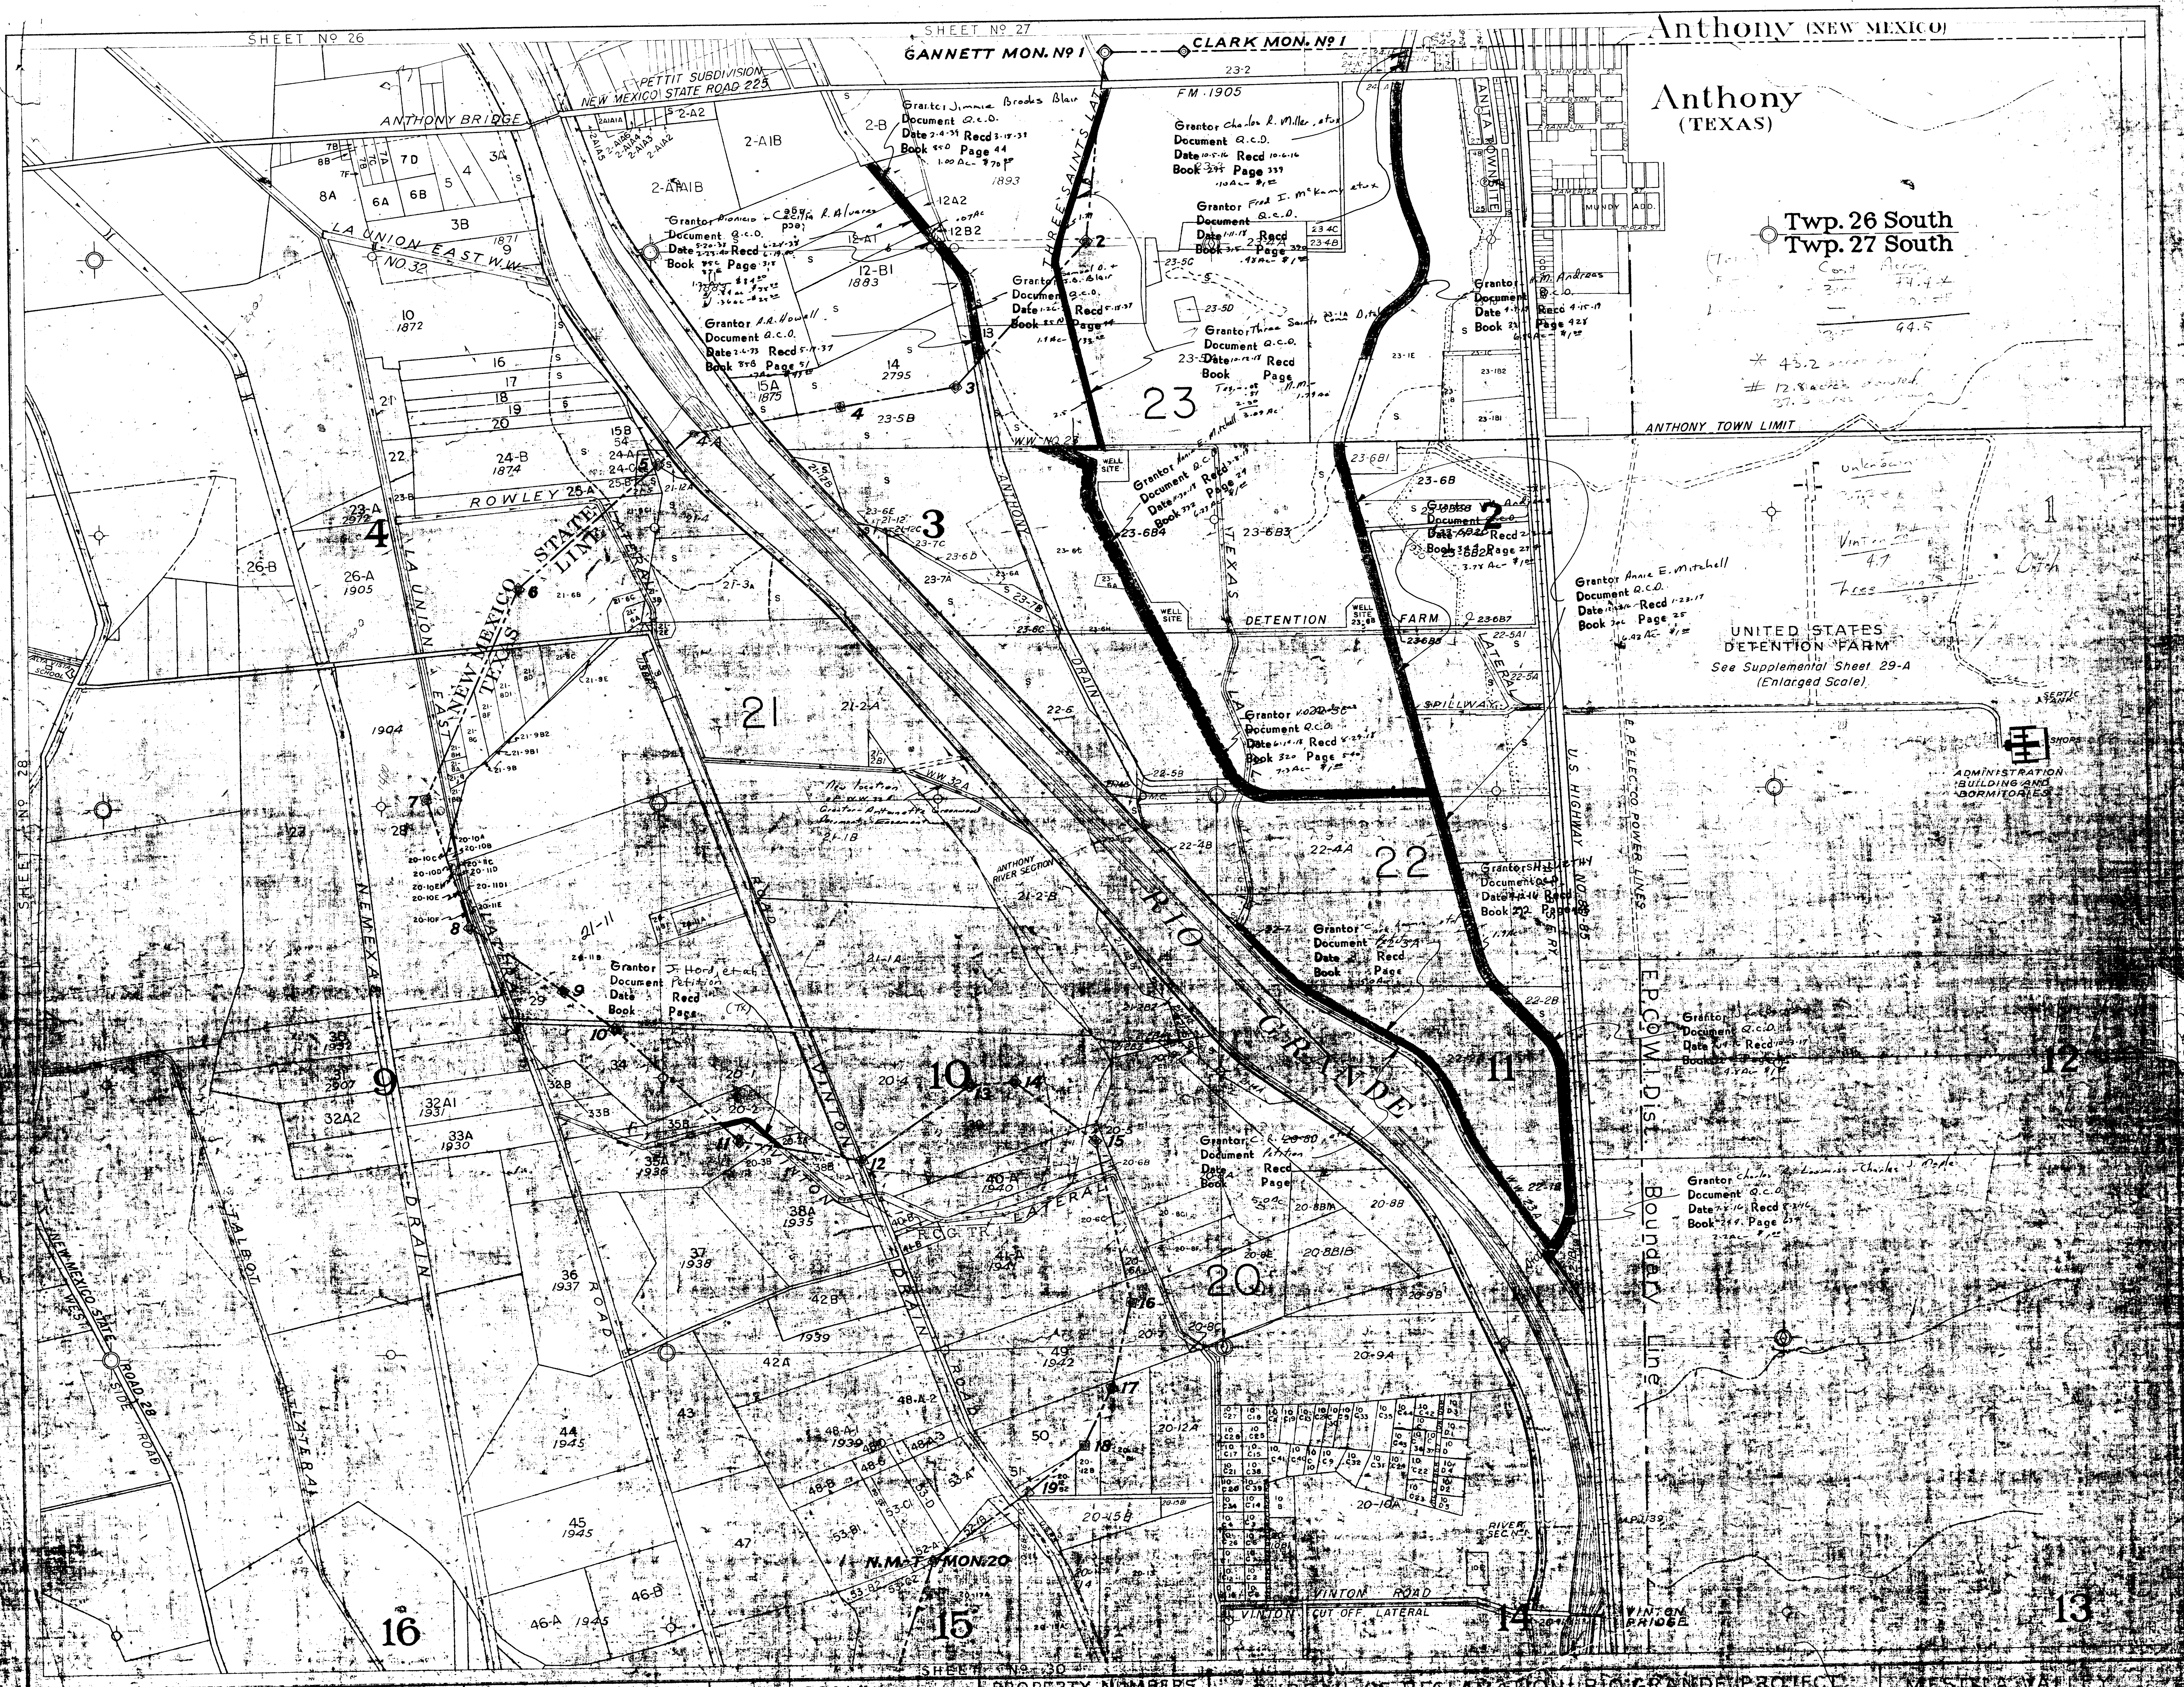

EXPLANATION
Canals — Levees — Drains
Suspended Areas — Roads — Community and Private Ditches
Various Classifications — Sand — High Land / Valley Land — Limits of Irrigable Area

AUTHORITIES
Compiled from Topographic and Location Surveys by the Bureau of Reclamation. Property lines are from the best information available (Private Surveys, El Paso County Surveys, Deed Notes etc.) but with no assurance that they are either authentic or valid.

SCALE
0 500 1000 1500 2000
T. 26 & 27 S. R. 3 E.
DATE 1936 REVISED 1969

PROPERTY NUMBERS
Project Serial No. of a Property is the Sheet No. followed by Tract No. thus, 29.51 or 29.21-1, 29 being the No. of this Sheet, 51 or 21-1 being the tract No. on this sheet. Dona Ana Co. Plat No. 1945, El Paso Co. 21-1.

BUREAU OF RECLAMATION RIO GRANDE PROJECT
IRRIGABLE AREA AND PROPERTY MAP
ELEPHANT BUTTE IRRIGATION DISTRICT AND
EL PASO COUNTY WATER IMPROVEMENT DISTRICT No 1

MESILLA VALLEY
SHEET No 29
LA TUNA