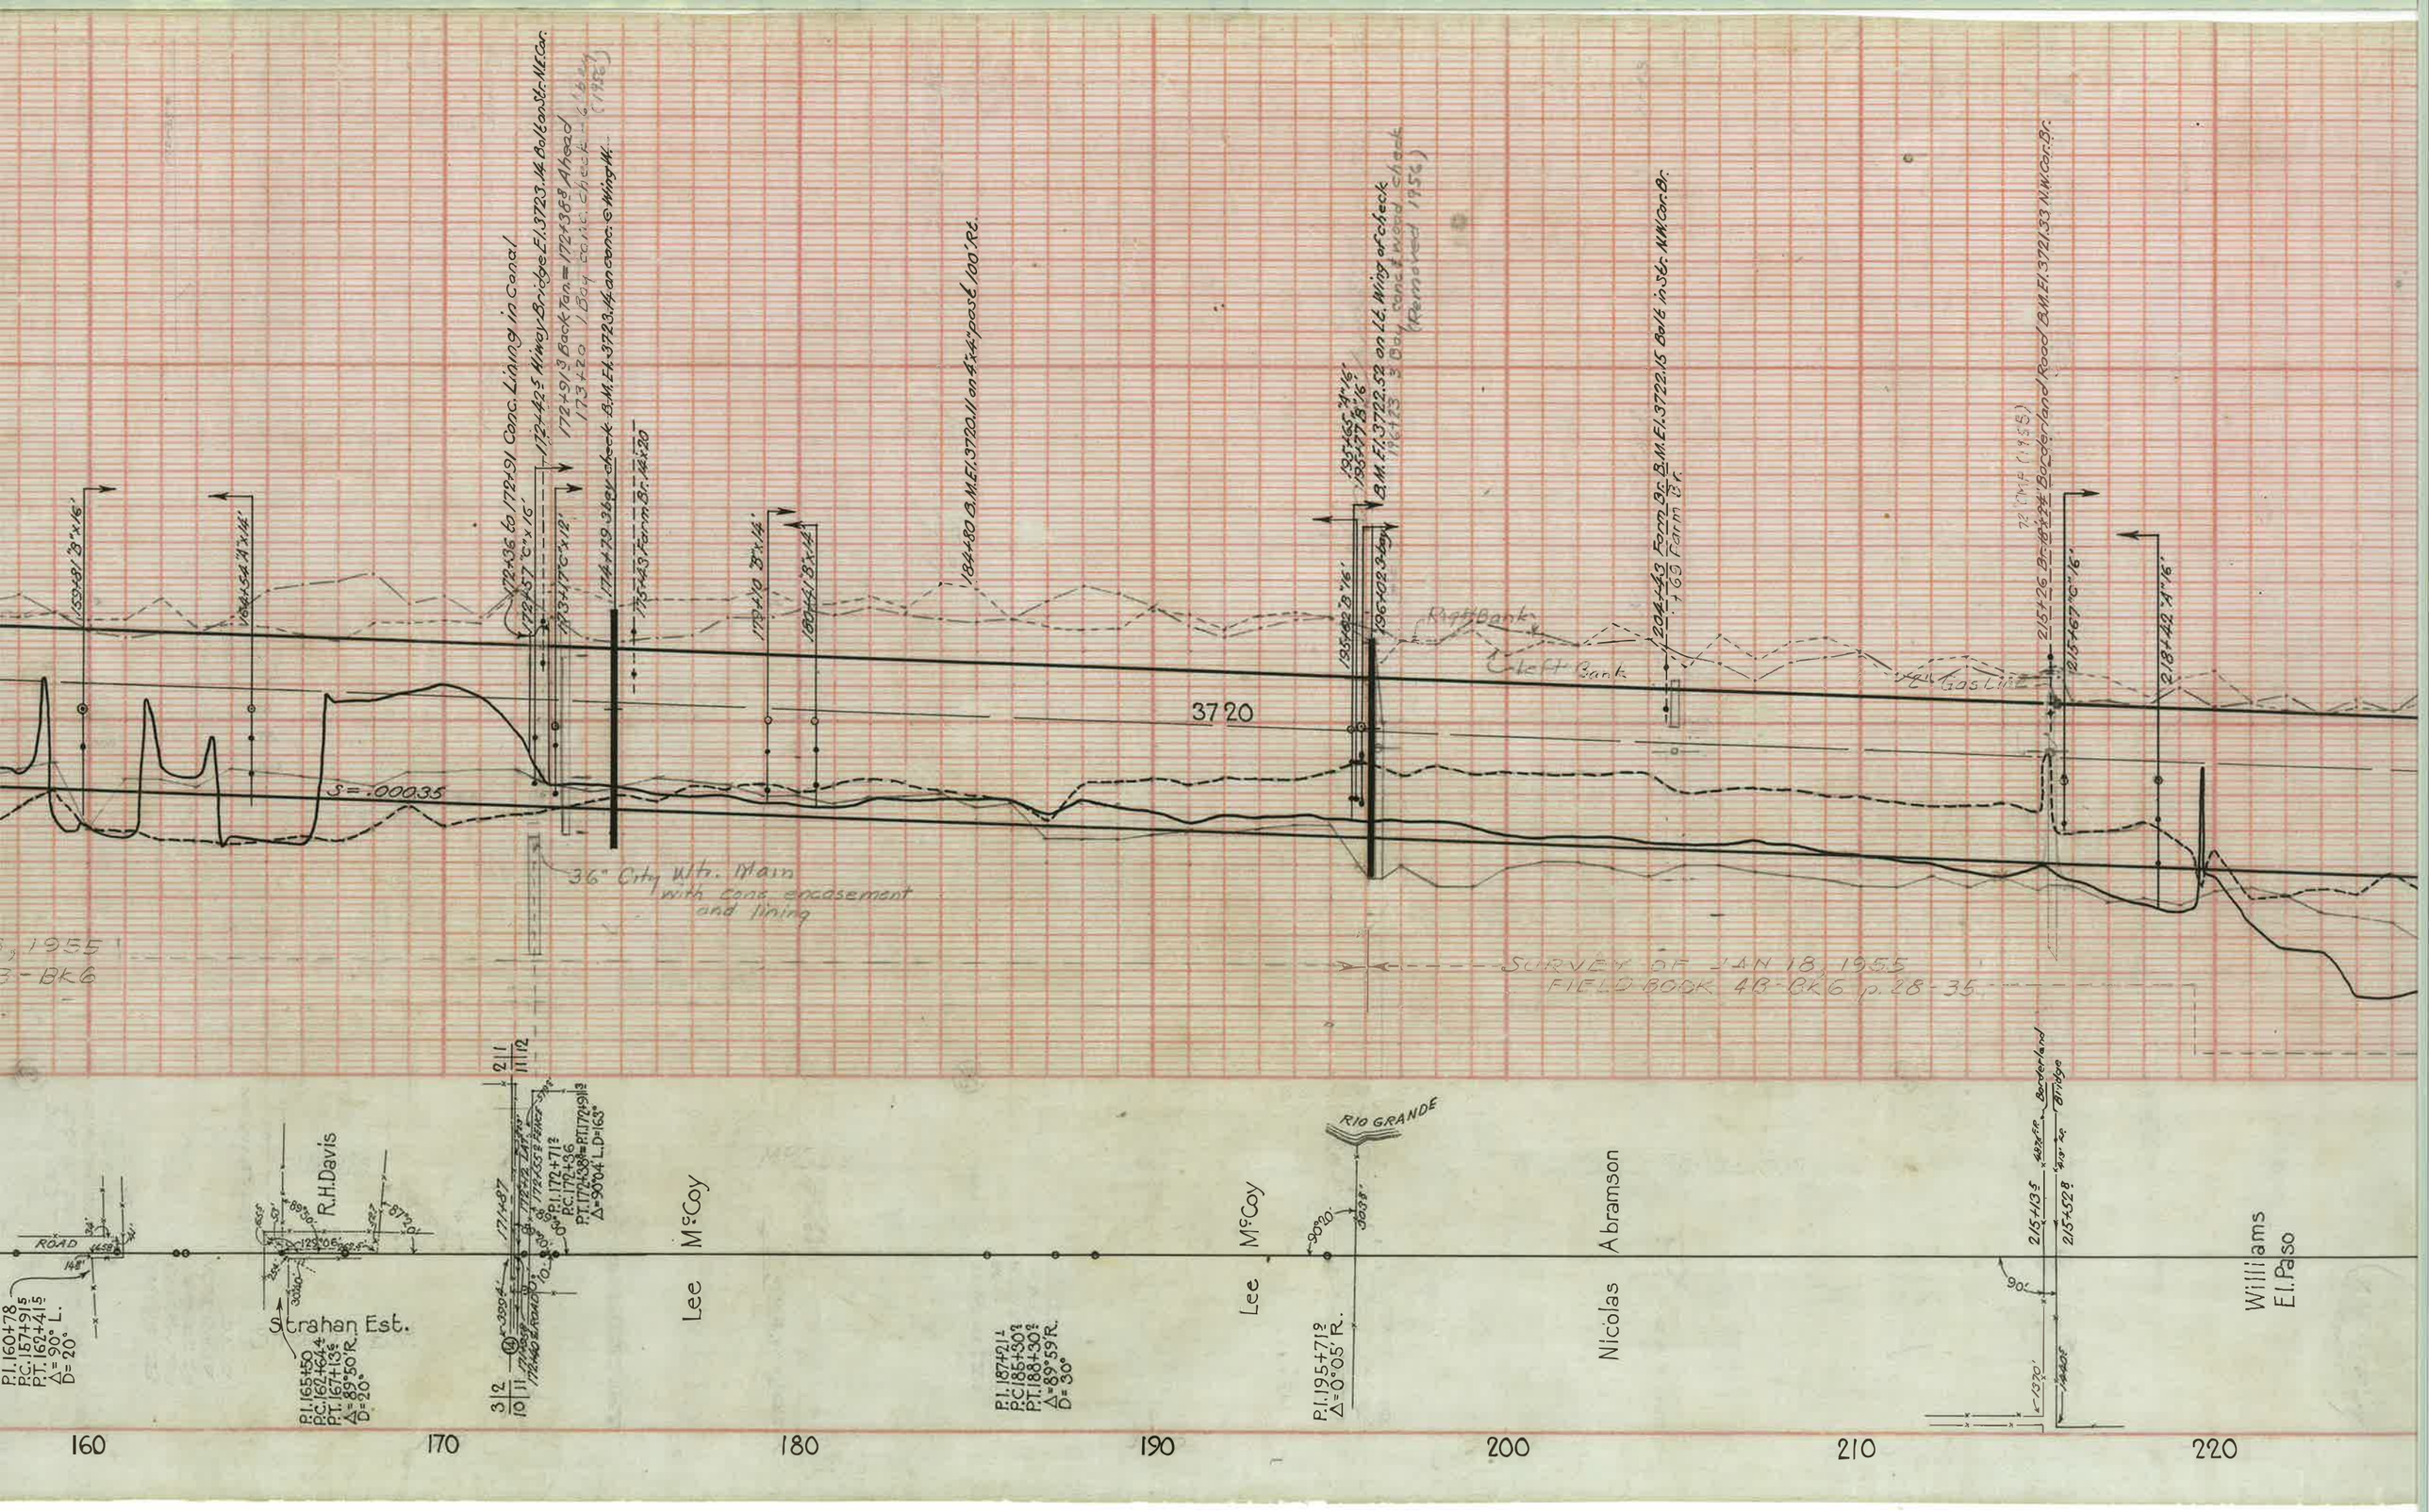

3720
S=.00035
36" City Wtr. Main with conc. encasement and lining
SURVEY OF JAN 18, 1955
FIELD BOOK 4B-BK6 p. 28-35
Left Bank
Right Bank
Gas Line
Lee McCoy
Lee McCoy
Nicolas Abramson
Williams El Paso
R.H.Davis
Strahan Est.
RIO GRANDE
ROAD
160
170
180
190
200
210
220