


BM Elevation 3567.07 Square Cut Headwall
at End of Concrete Lined Lateral at Fabens-
Island Road & Border Intersecting Drain.

Bottom of Drain
Natural Surface Elevation
Left & Right
Water Surface Elevation

BORDER SPUR DRAIN NO. 1

Surveyed: Smith July 1960
Field Book: 3151
Plotted: S.P.
Checked: *ERB*
23-503-6508

*Border Int. Drain
Cleaning grade
Elev. 3547.4*

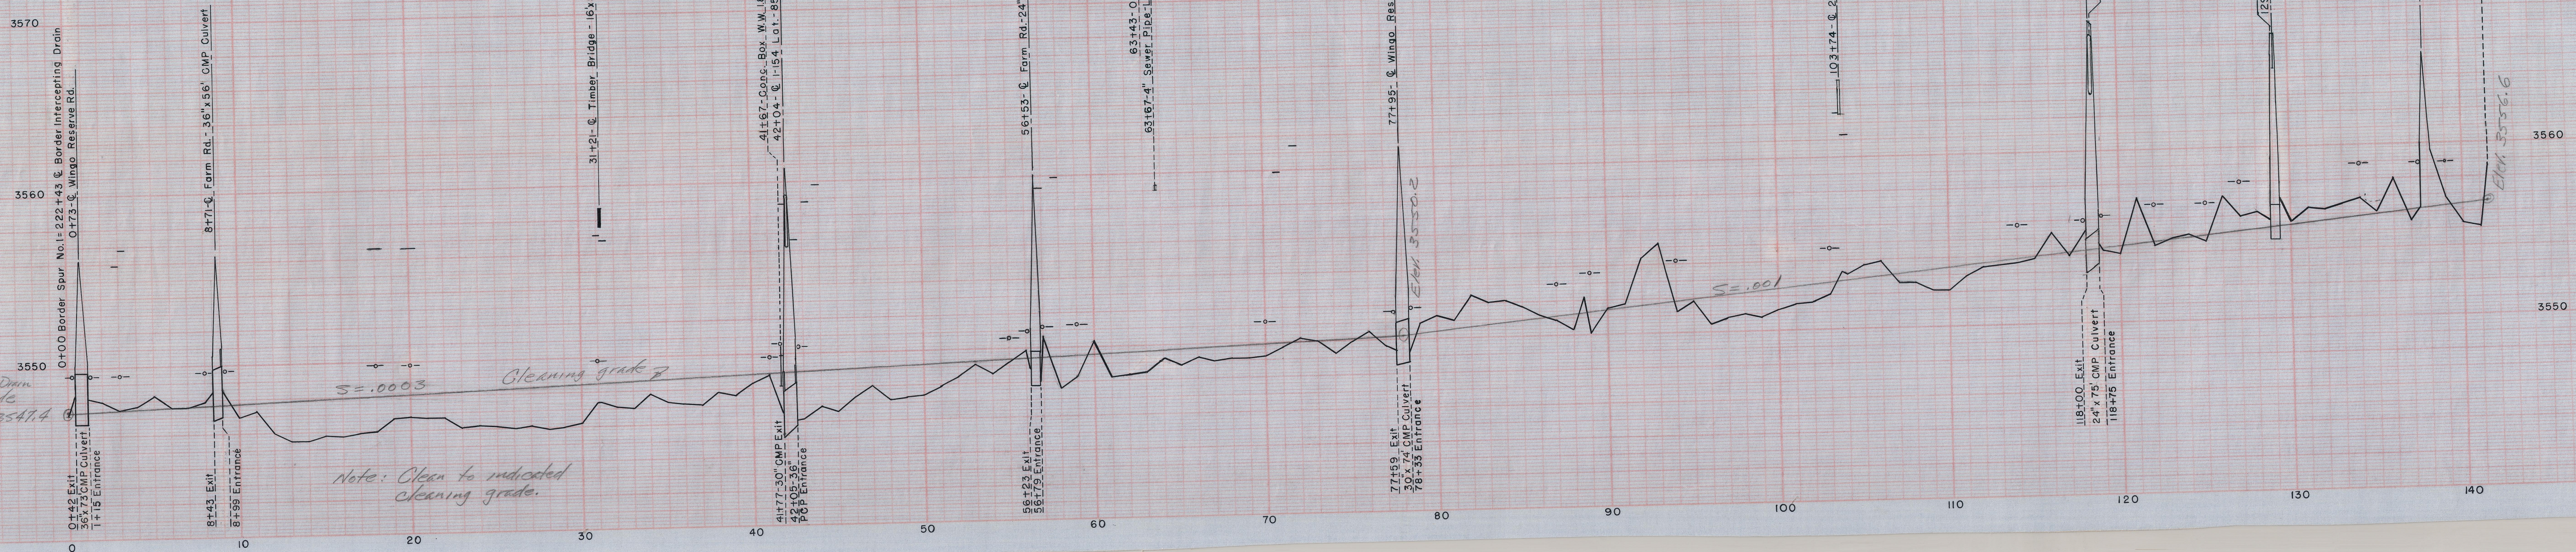

53-503-6508
BORDER SPUR DRAIN NO. 1
CONDITION PROFILE JULY 1960