


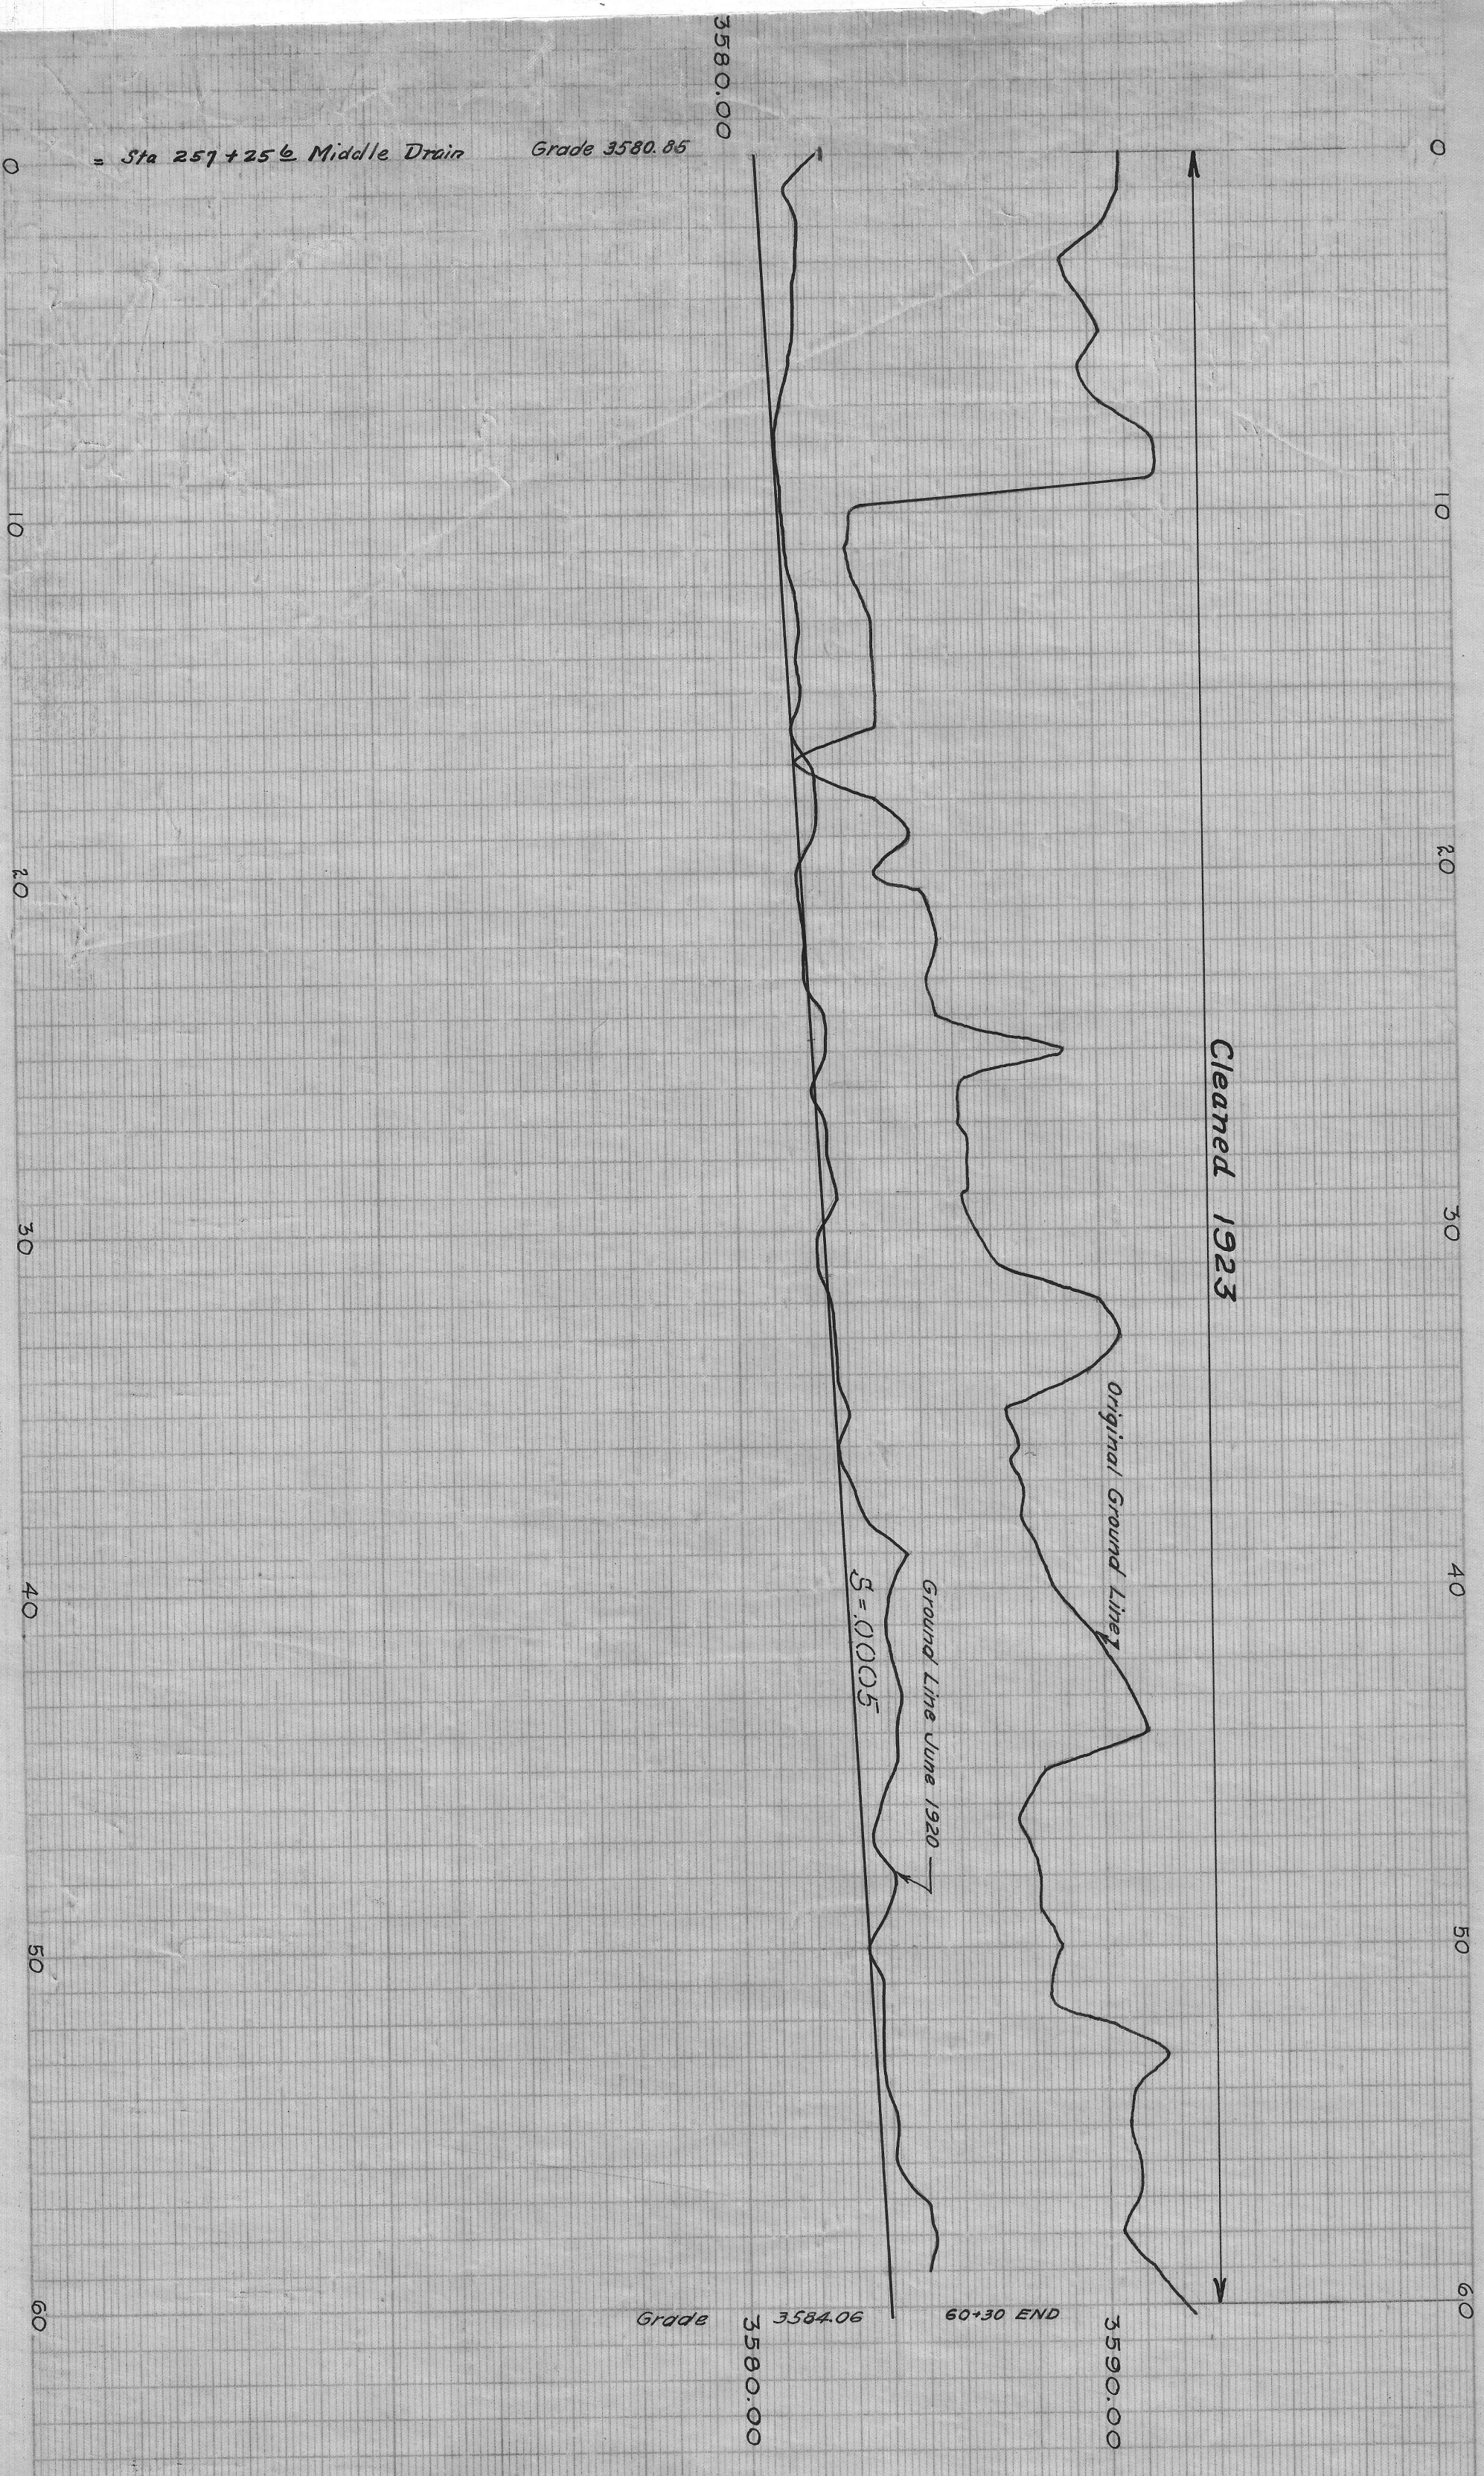

Reference 1920 Profile F.B. 447 (Y)

Scales: Hor. 1"=400' Vert. 1"=4' 0"

DEPARTMENT OF THE INTERIOR	
UNITED STATES RECLAMATION SERVICE	
RIO GRANDE PROJECT, N.M. & TEX.	
EL PASO VALLEY	
CLINT SPUR DRAIN	
PROFILE	
Surveyed by	Recommended
Drawn by	Approved
Checked	
Yelapa, Texas. July 14, 1920.	