B.M. Elev. 3564.86 Brass cap on right, upstream side of concrete check at Sta. 273+36 Riverside Canal Extension.

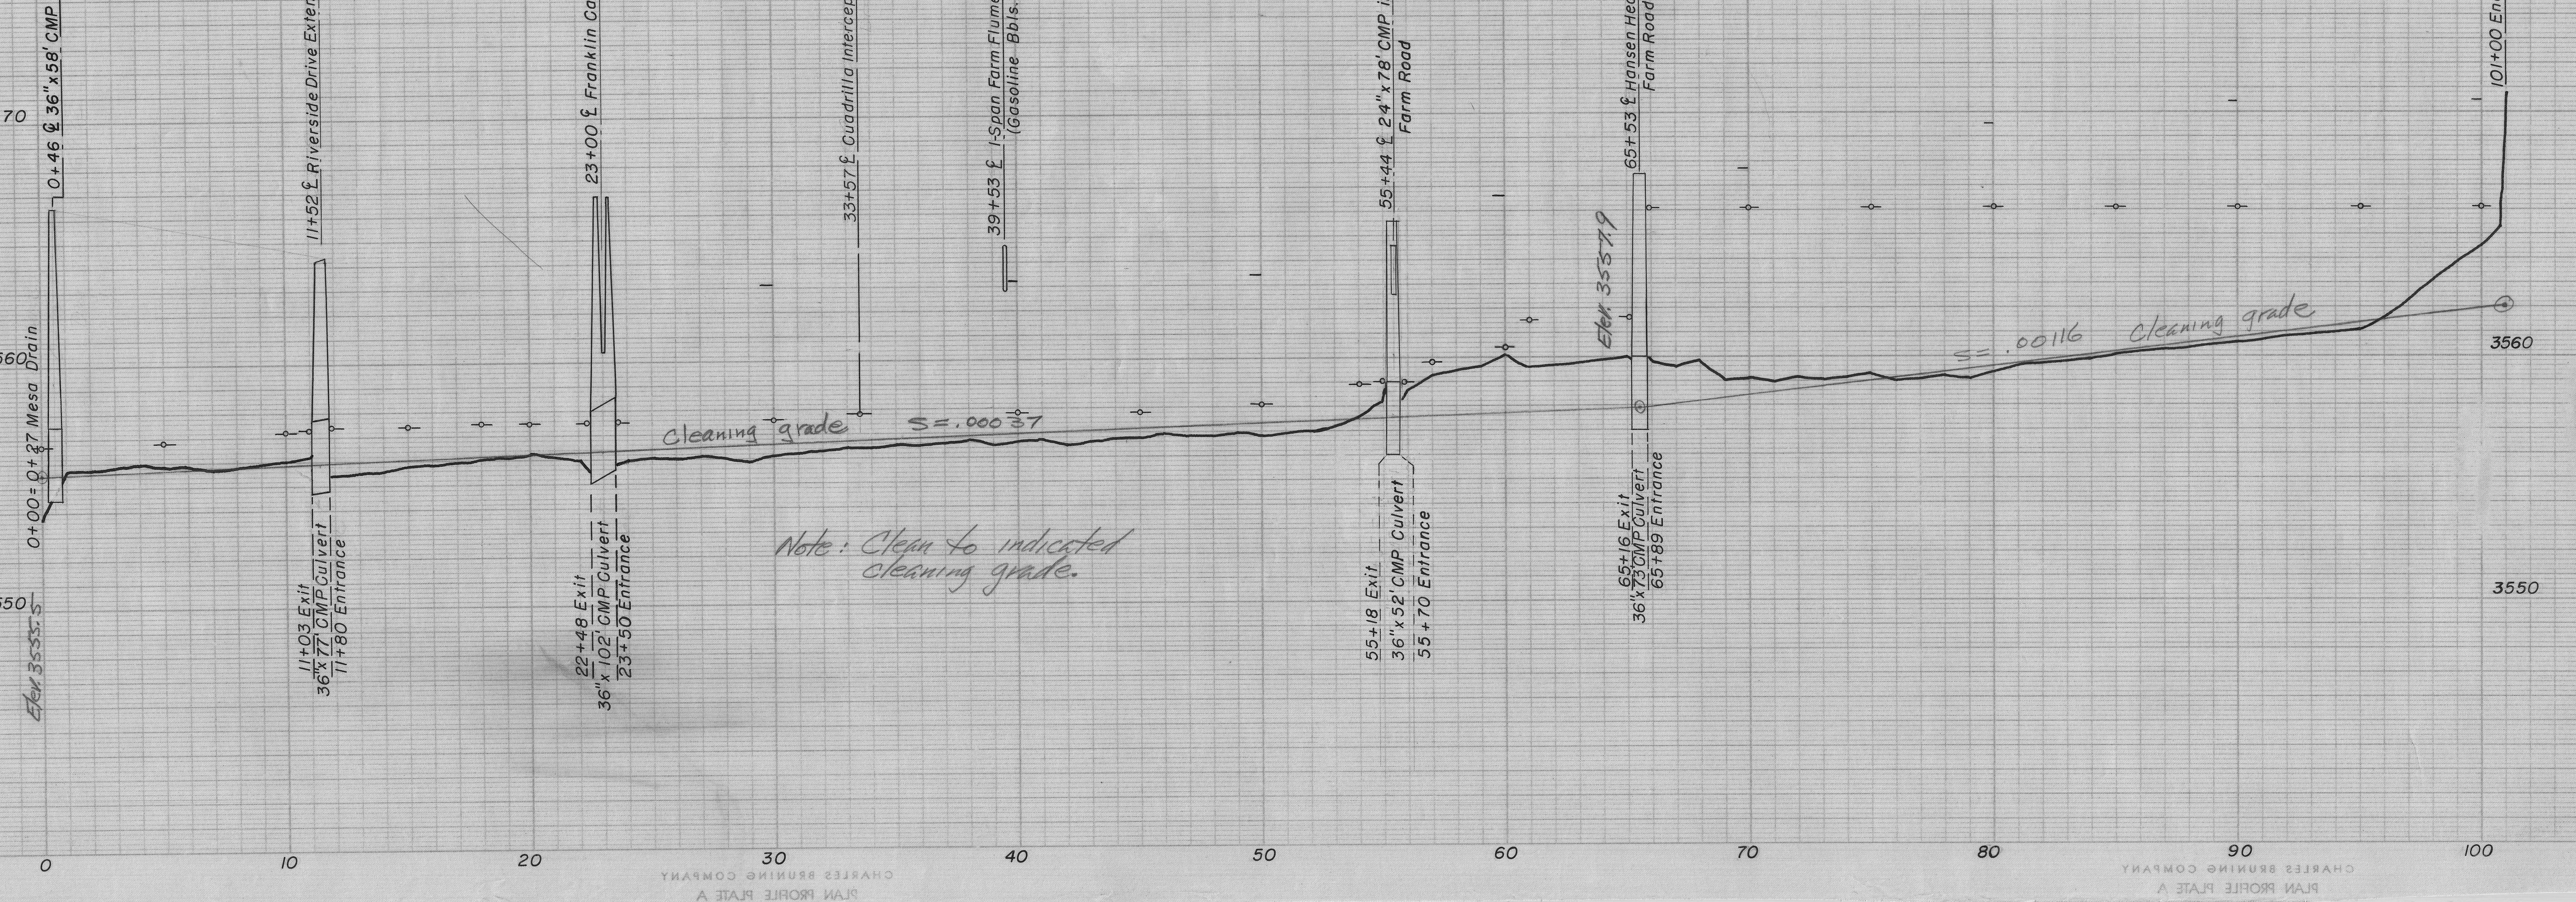

Note: Clean to indicated cleaning grade.

FABENS INTERCEPTING DRAIN
CONDITION PROFILE 1960

Surveyed by Redman, June 1960.
Notes recorded in Ysleta Field Book 3132.
Plotted by ERJ. Aug. 17, 1960
Checked by J.H.

23-503-6156

B.M. Elev. 3573.88 On brass plate right side of concrete check at Sta. 186+19 Riverside Canal Extension.

CUADRILLA INTERCEPTING DRAIN
CONDITION PROFILE 1960

Surveyed by Redman, June 1960
Notes recorded in Ysleta Field Book 3132
Plotted by ERJ Aug. 17, 1960.
Checked by J.H.

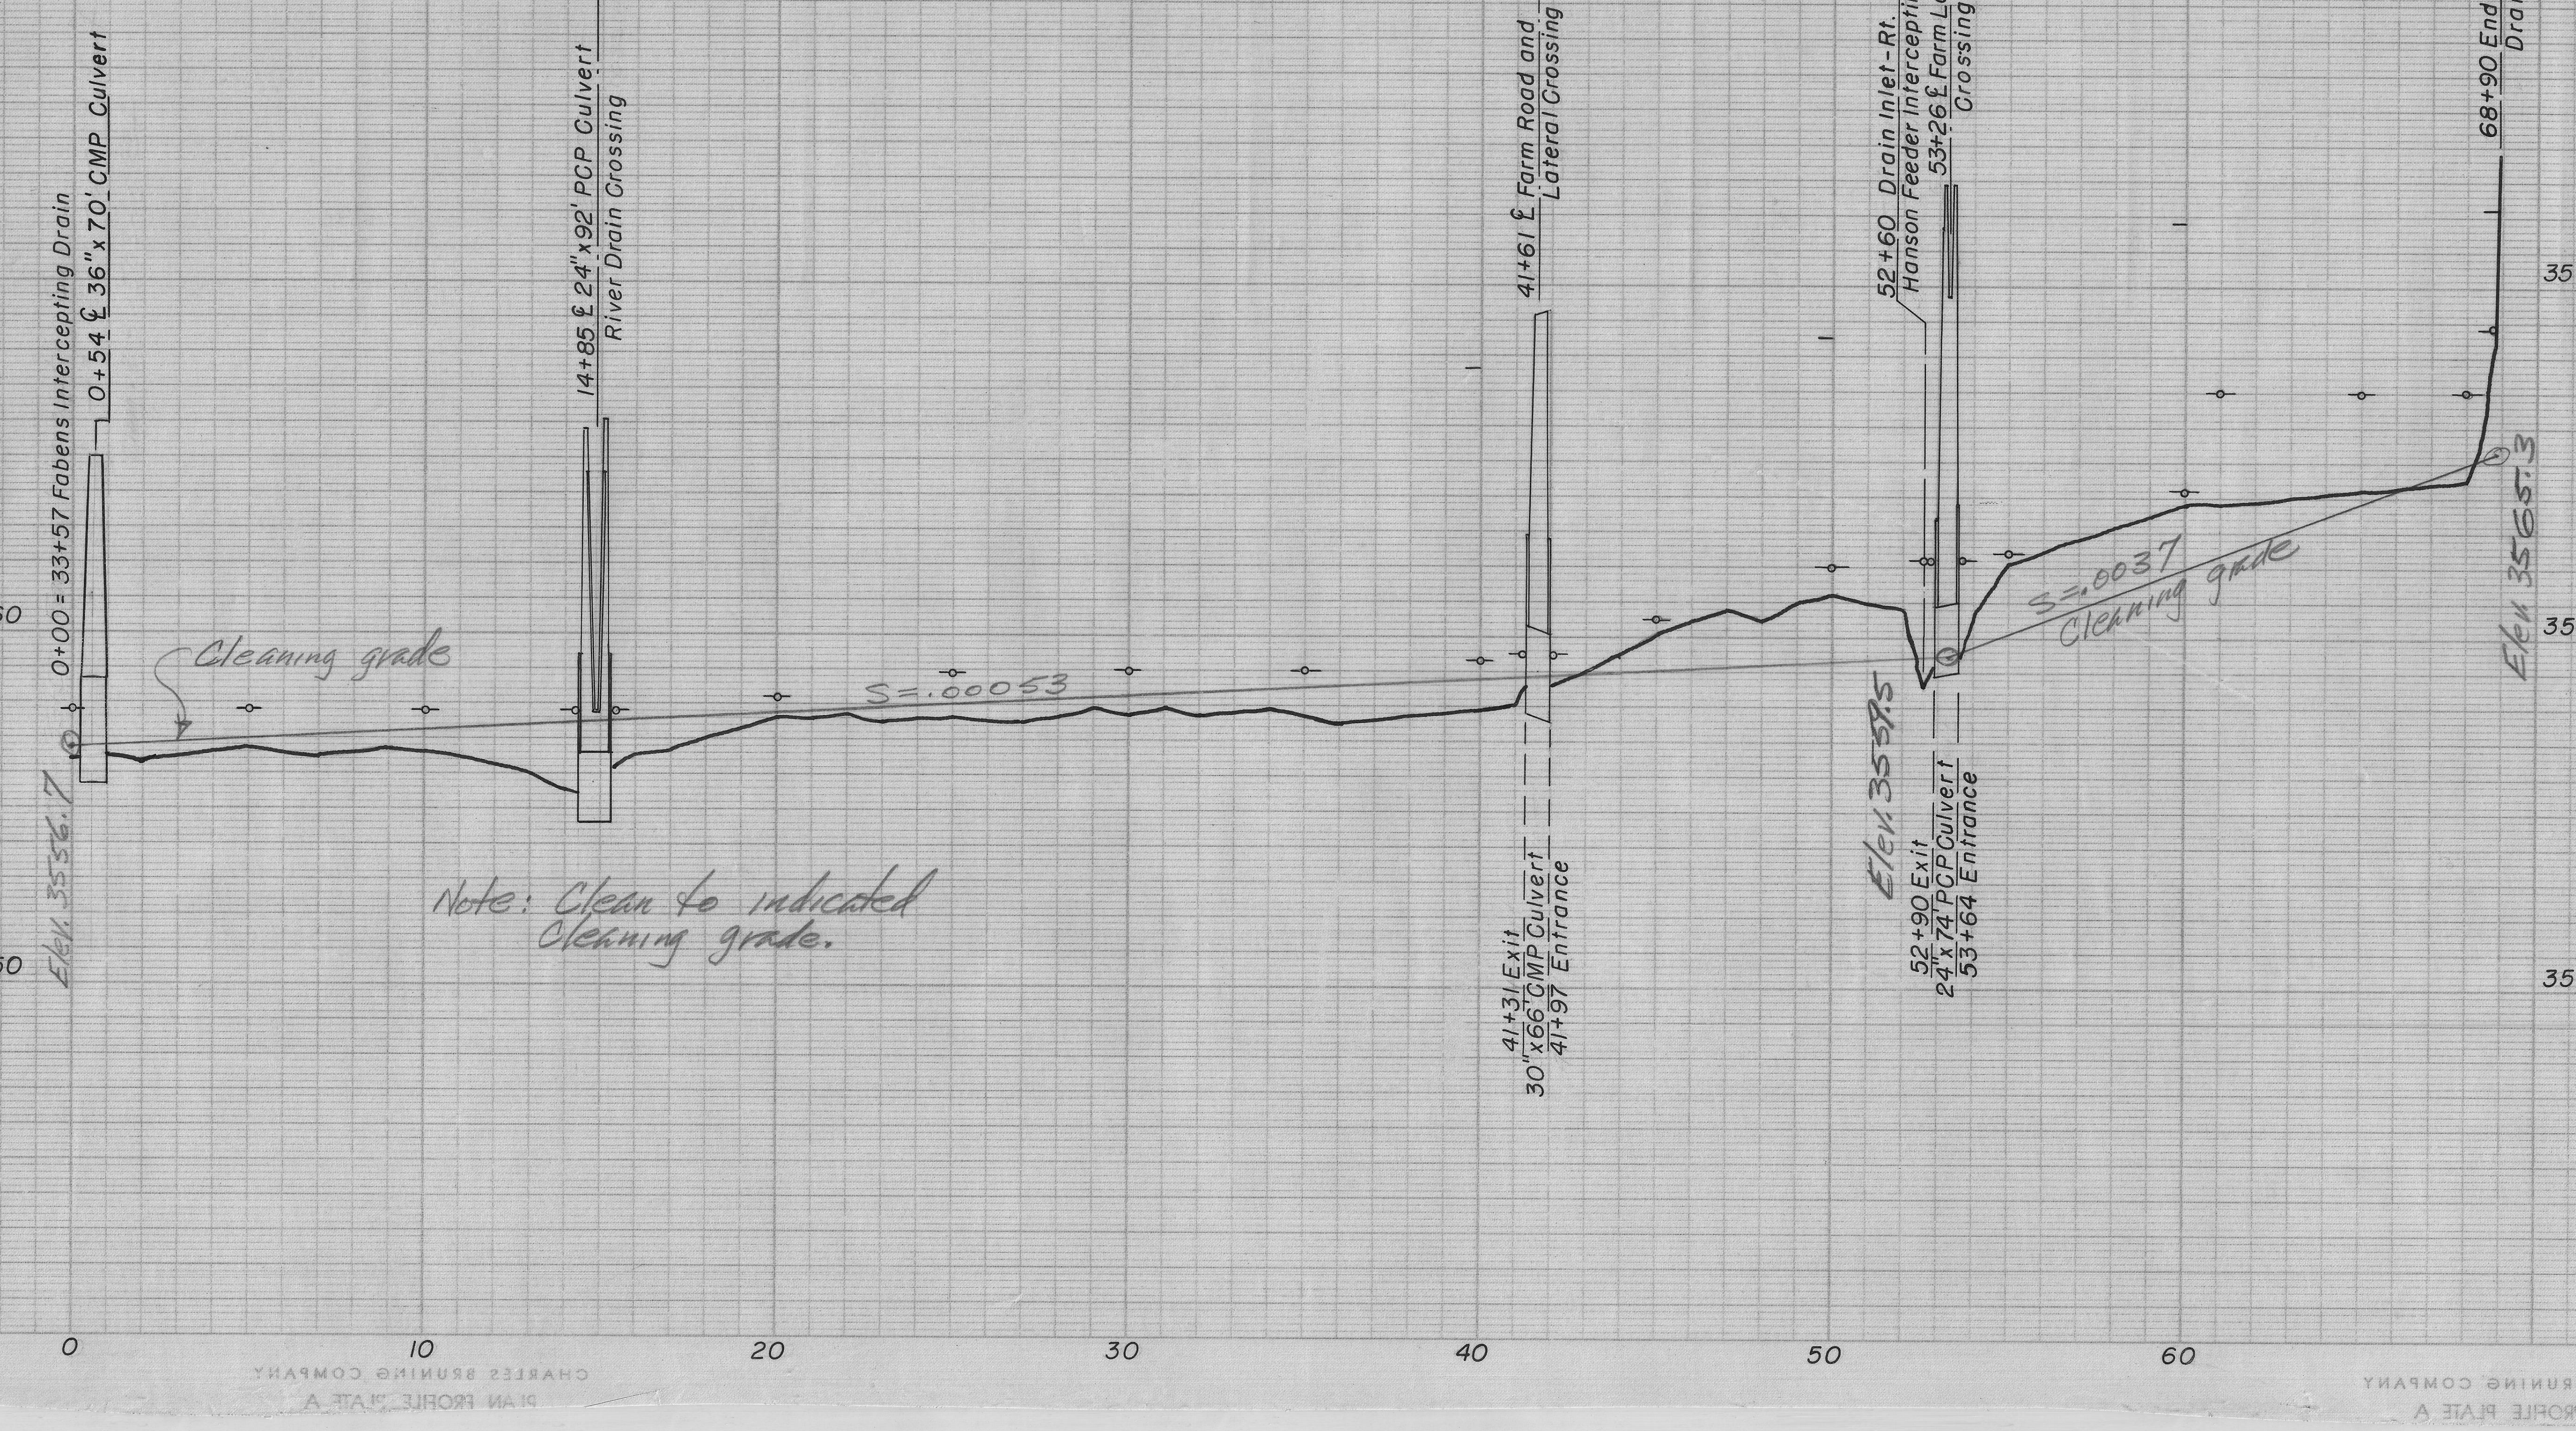

Note: Clean to indicated cleaning grade.

23-503-6156