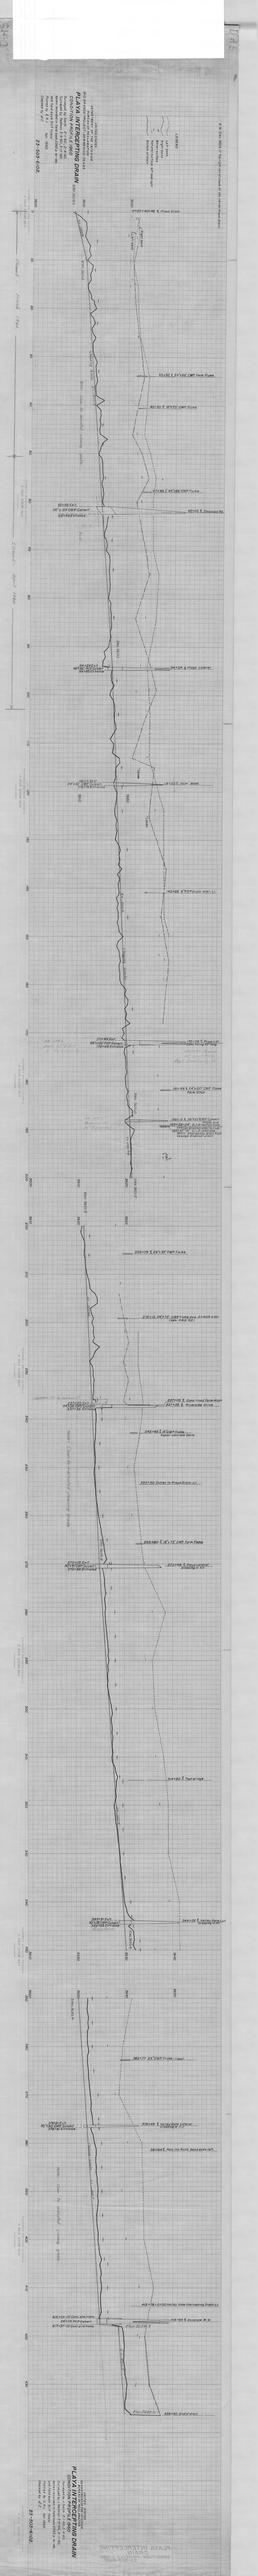
PLAYA INTERCEPTING DRAIN
PLAYA INTERCEPTING DRAIN