


B.M. Elev. 3588.78 - Top Rt. Rail of Check Sta. 396+43 - San Elizario Lot.

LEGEND
— Bottom of Ditch
— High Water Elevation
— Natural Surface - Lt. & Rt.

River Spur Drain
1960 Condition Profile

Surveyed: Smith April 1960
Field Book: 3124 Ysleta
Plotted & Indexed: R.C. October 1961
Checked: *RC*

23-503-6440

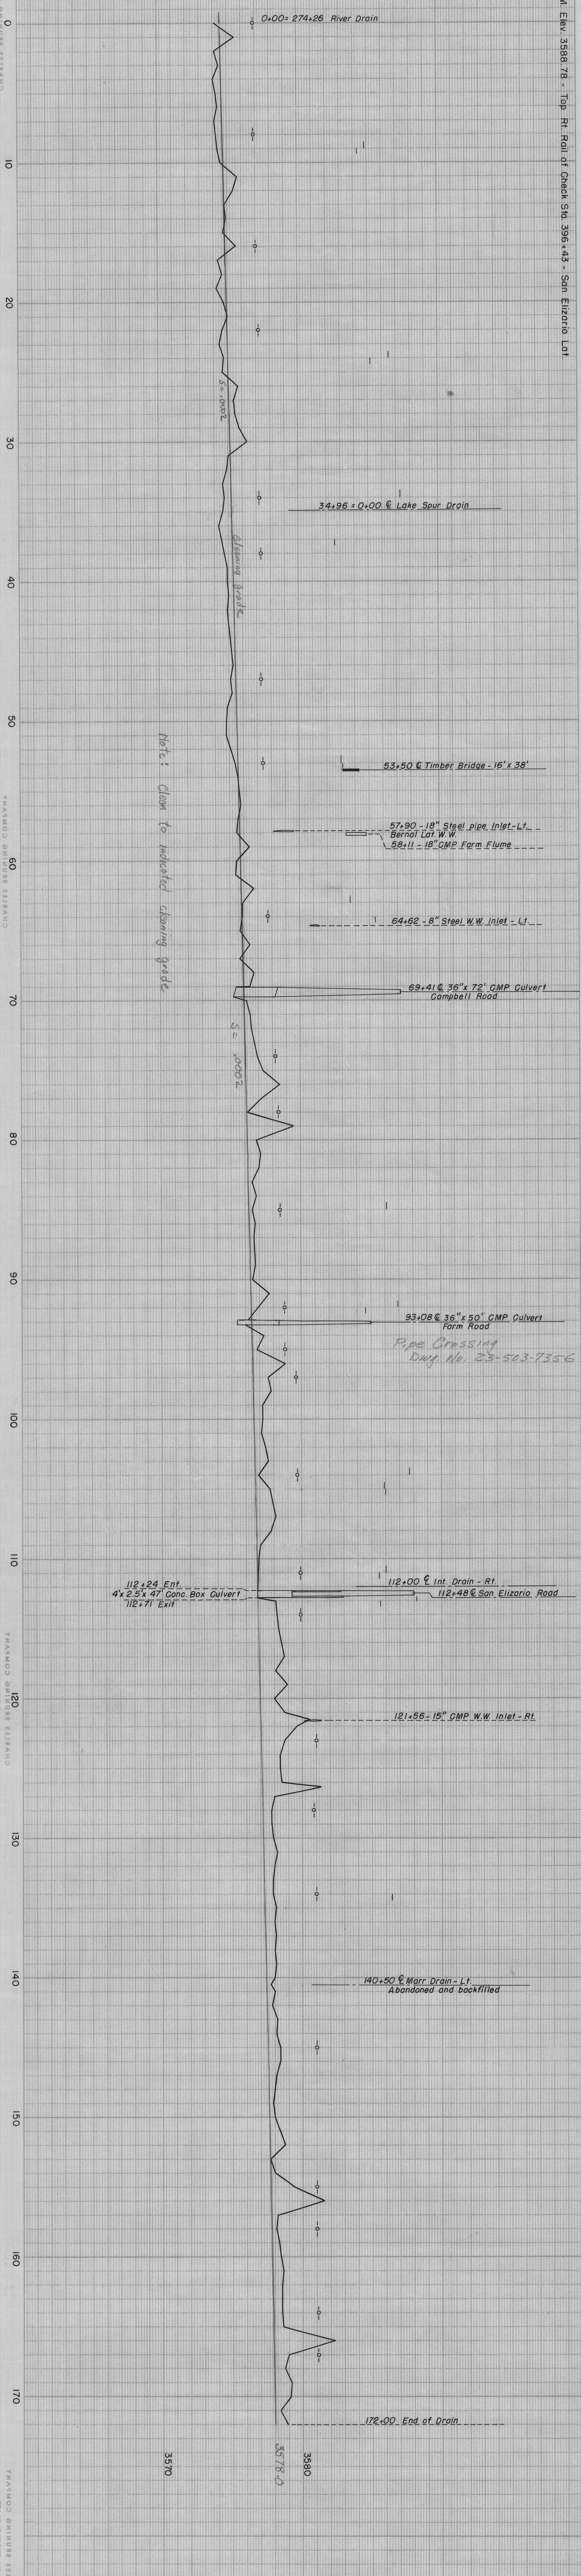


B.M. Elev. 3587.69 - Top stake on Lake Spur Drain @ Int. River Spur Drain.

Lake Spur Drain
1960 Condition Profile

Surveyed: Smith April 1960
Field Book: 3124 Ysleta

23-503-6440

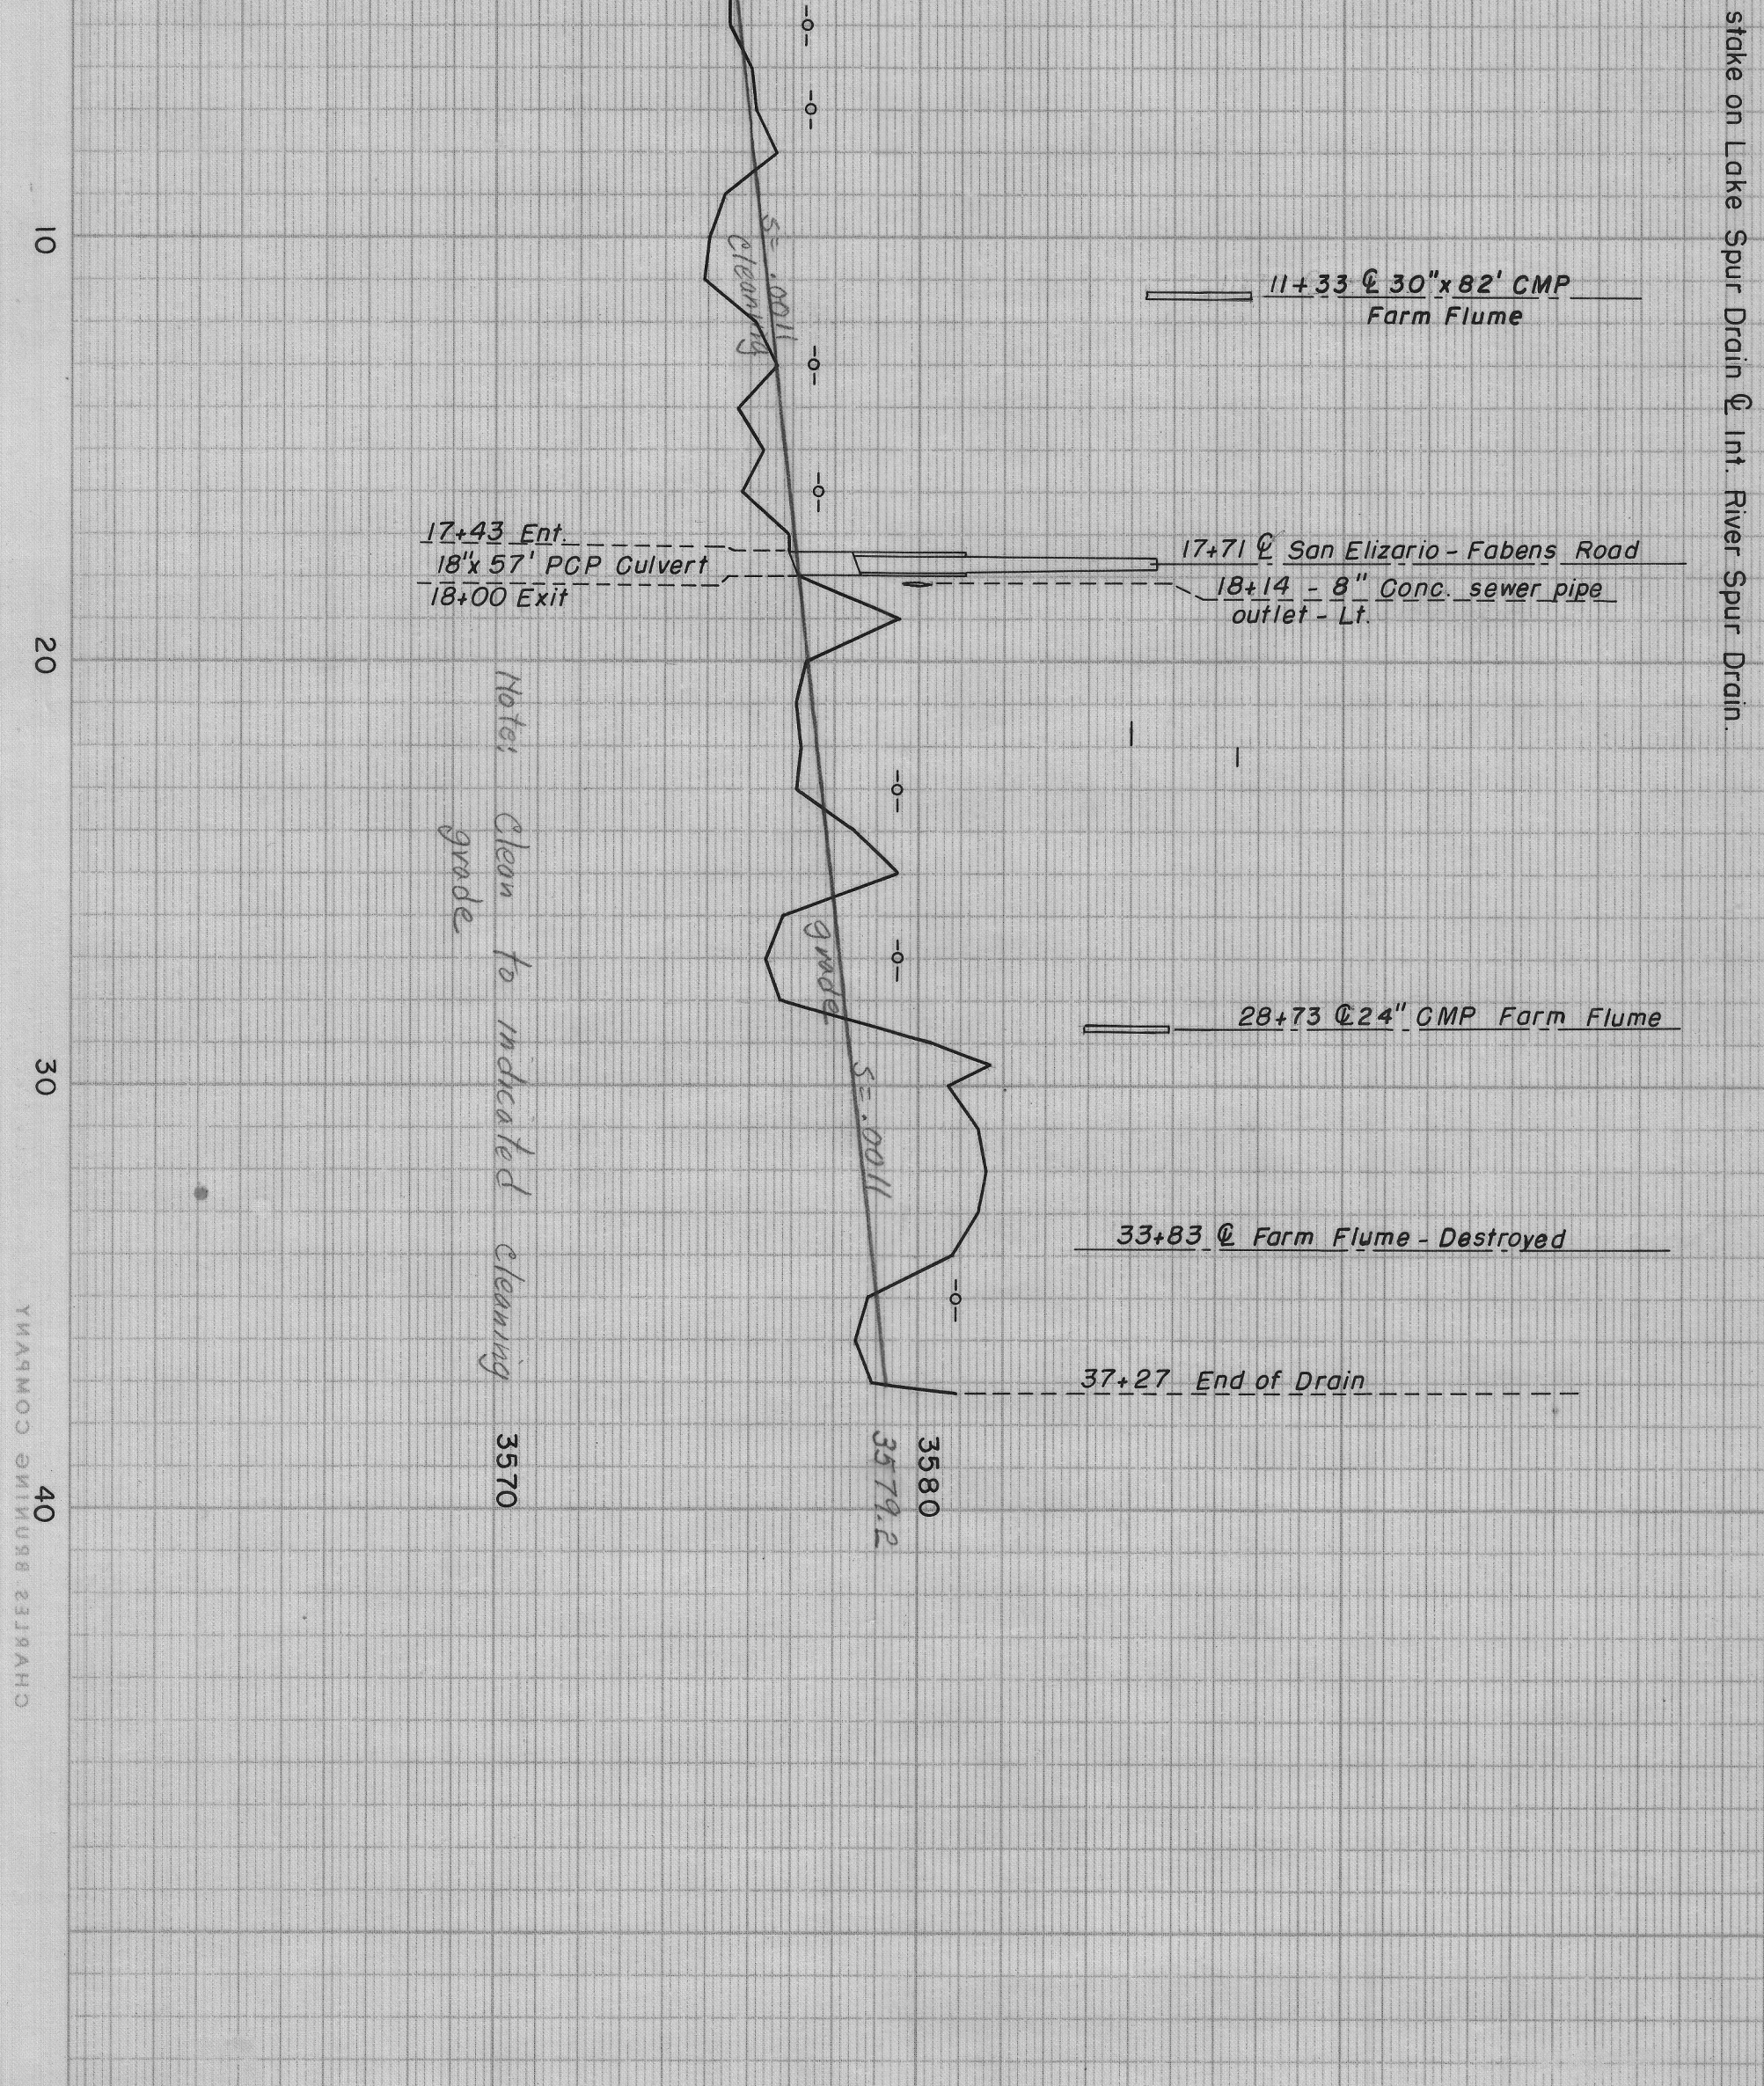

23-503-6440
1960 Condition Profiles
Lake Spur Drain
River Spur Drain and