


B.M. Elev. 3618.86 On brass plate in the west end of concrete headwall of the Parildor heading of the Riverside Canal.

LEGEND  
— Natural surface, left & right.  
— High water surface.  
— Bottom of drain.

SOCORRO INTERCEPTING DRAIN  
CONDITION PROFILE 1960.

Surveyed by: Redman June 1960  
Notes recorded in Ysleta Field Book 3131  
Plotted by E.R.J. Aug. 1960  
Checked by U.H.

23-503-6159

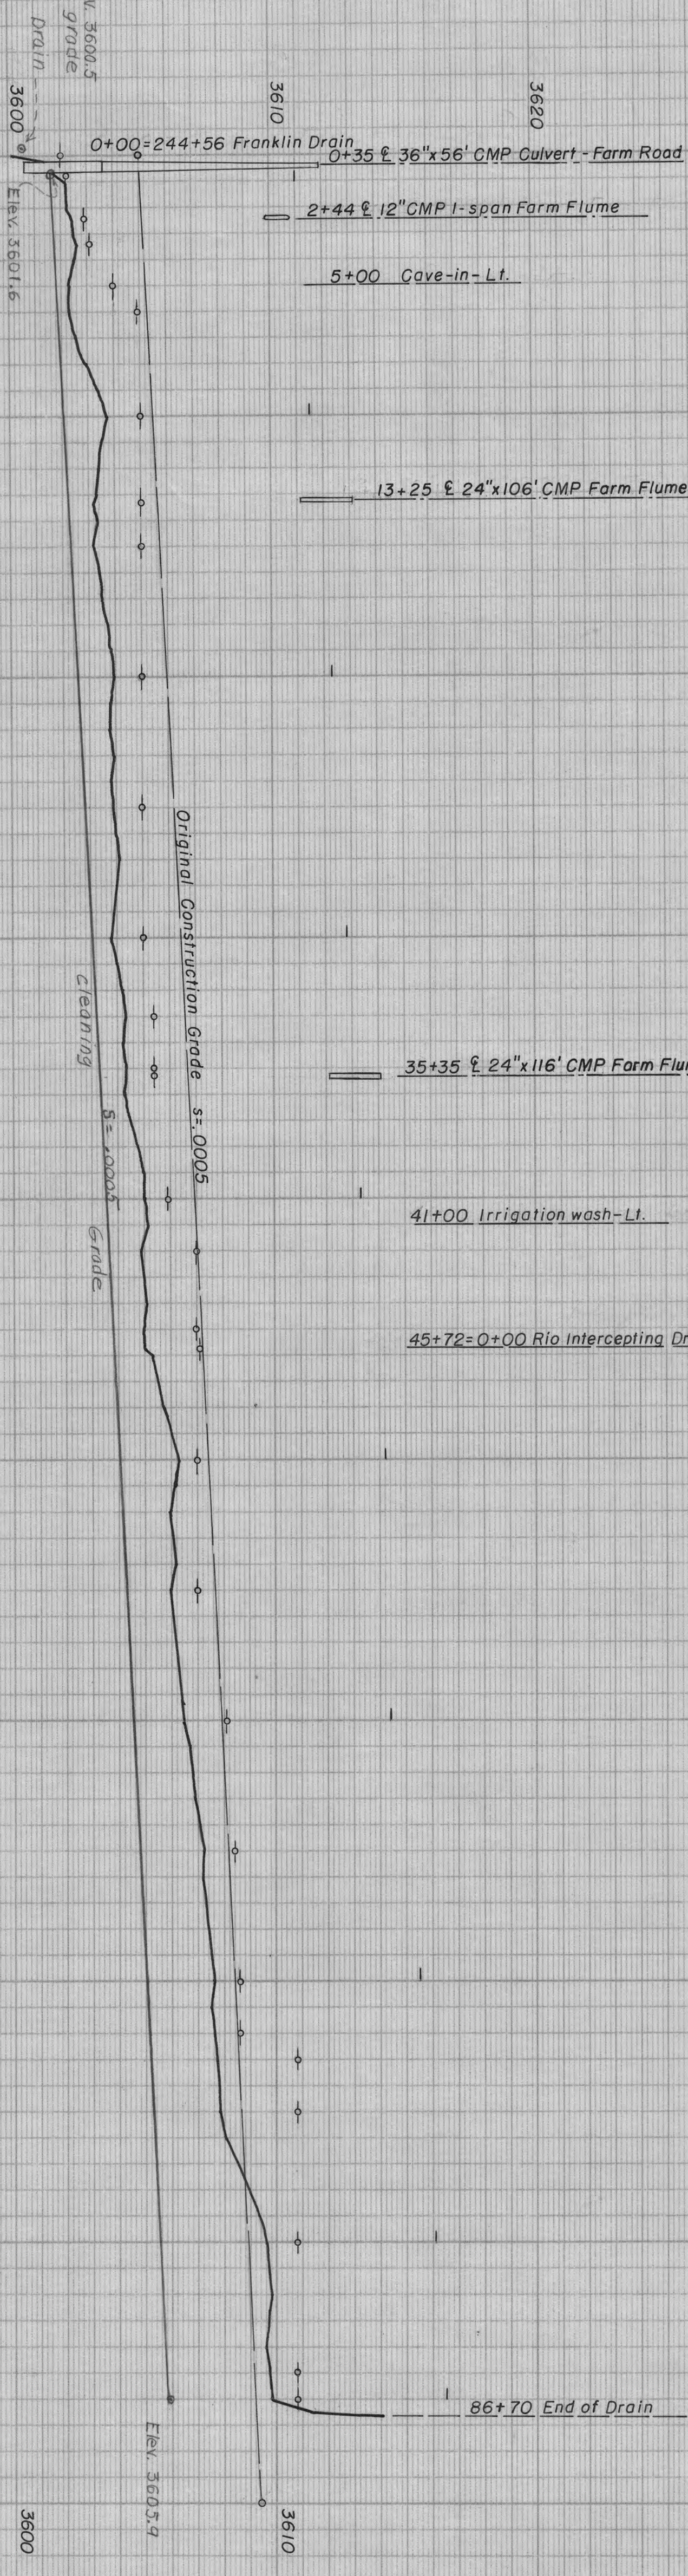


Notes: Clean to indicated  
Cleaning Grade

B.M. Elev. 3611.35 On concrete headwall at end of culvert under Riverside Canal.

RIO INTERCEPTING DRAIN  
CONDITION PROFILE 1960.

Surveyed by Redman, June 1960.  
Notes recorded in Ysleta Field Book 3131  
Plotted by E.R.J. Aug. 1960.  
Checked

23-503-6159.

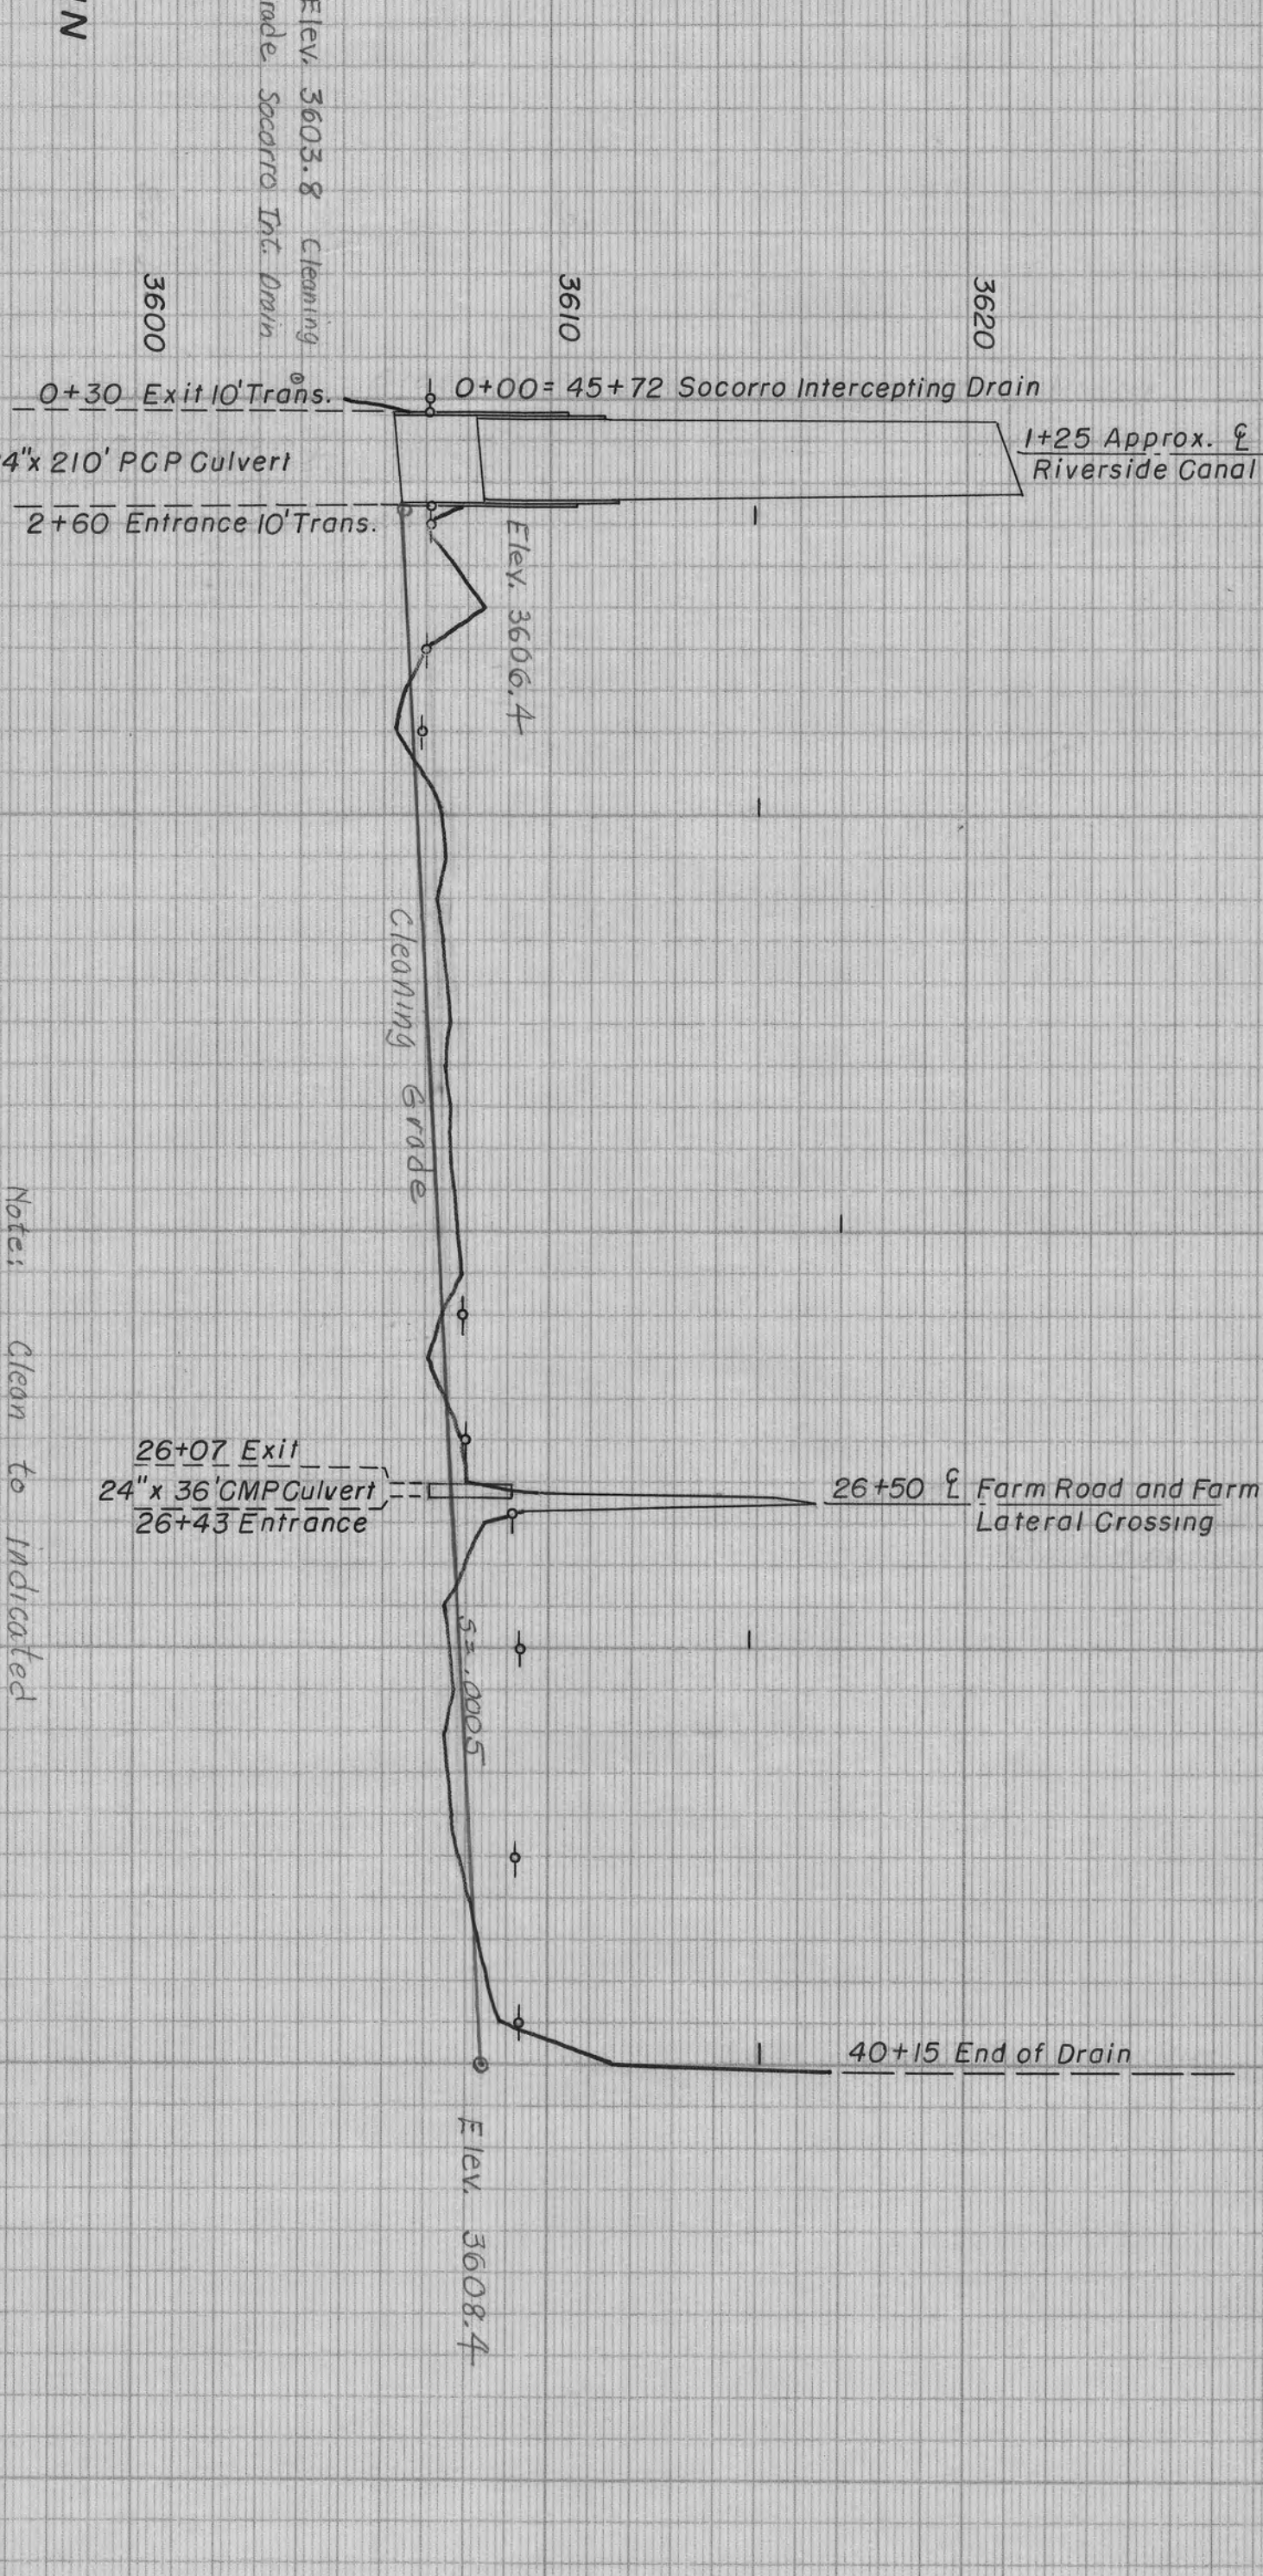

Notes: Clean to indicated  
Cleaning Grade