

8 TORNILLO SPUR DRAIN
UPPER TORNILLO
TORNILLO INTERCEPTING "B"

B.M. Elev. 3553.35 "1" Cur in top of downstream end of center pier of
check at Sta. 214+51 of the Tornillo Canal.


LEGEND
+ H.W. Surface
- Normal Surface
- Bottom of Drain

TORNILLO INTERCEPTING
DRAIN "B"

Surveyed by Smith Sept., 1960
Notes in field book 3154 1st ed.
Plotted by: ERJ Feb., 1961.
Checked by: JLC.


23-503-6261

6'-0" Long

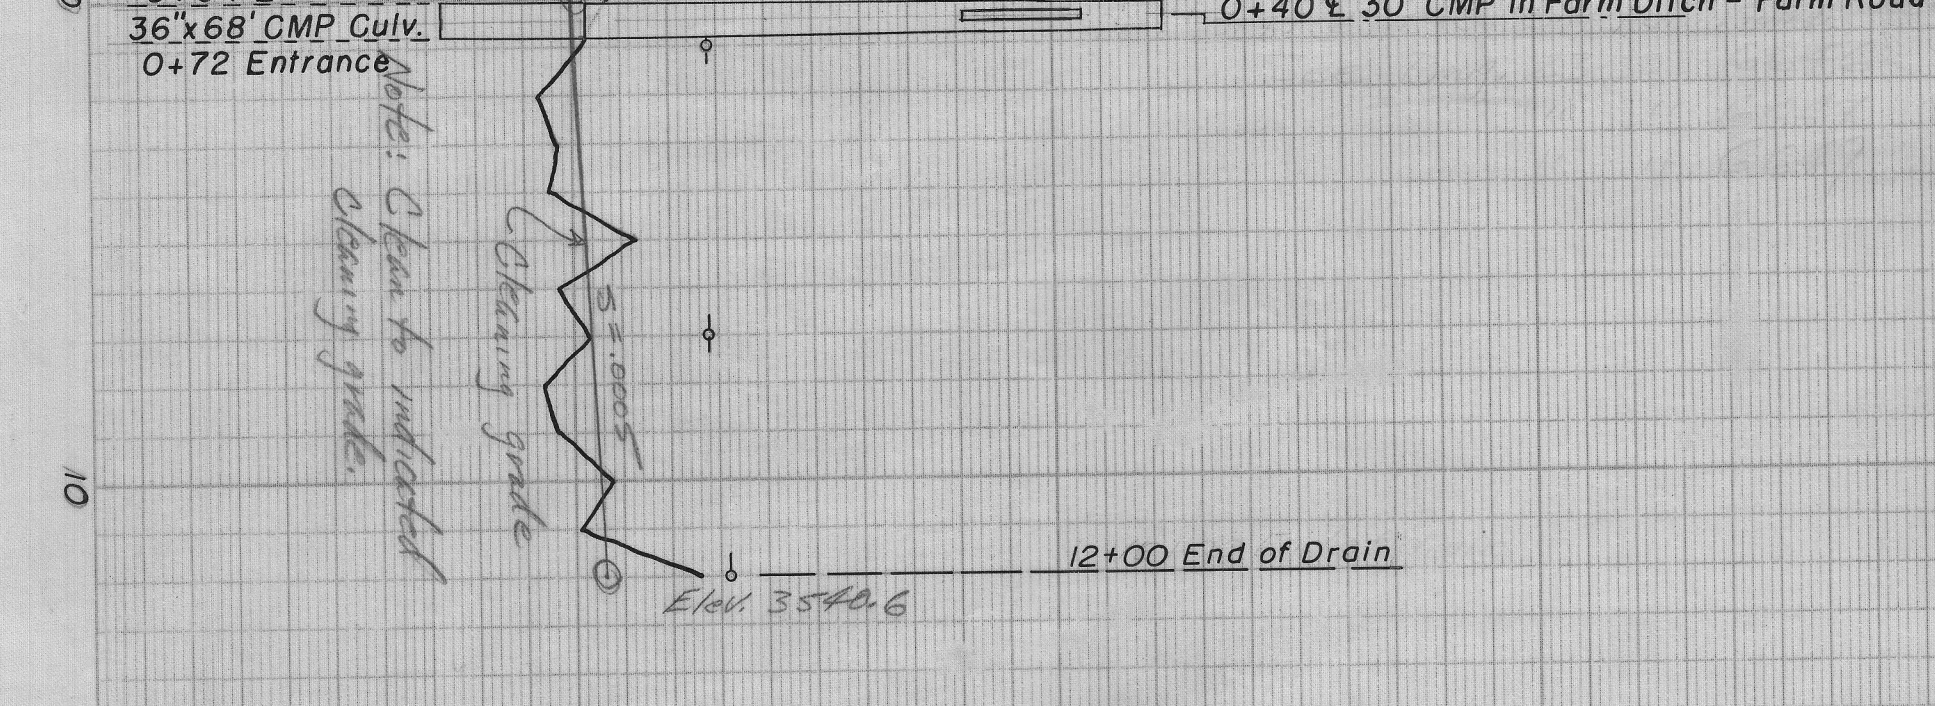

B.M. Elev. 3556.49 Brass cap top downstream corner of
right bridge abutment bend of Upper Tornillo Drain.

UPPER TORNILLO
DRAIN

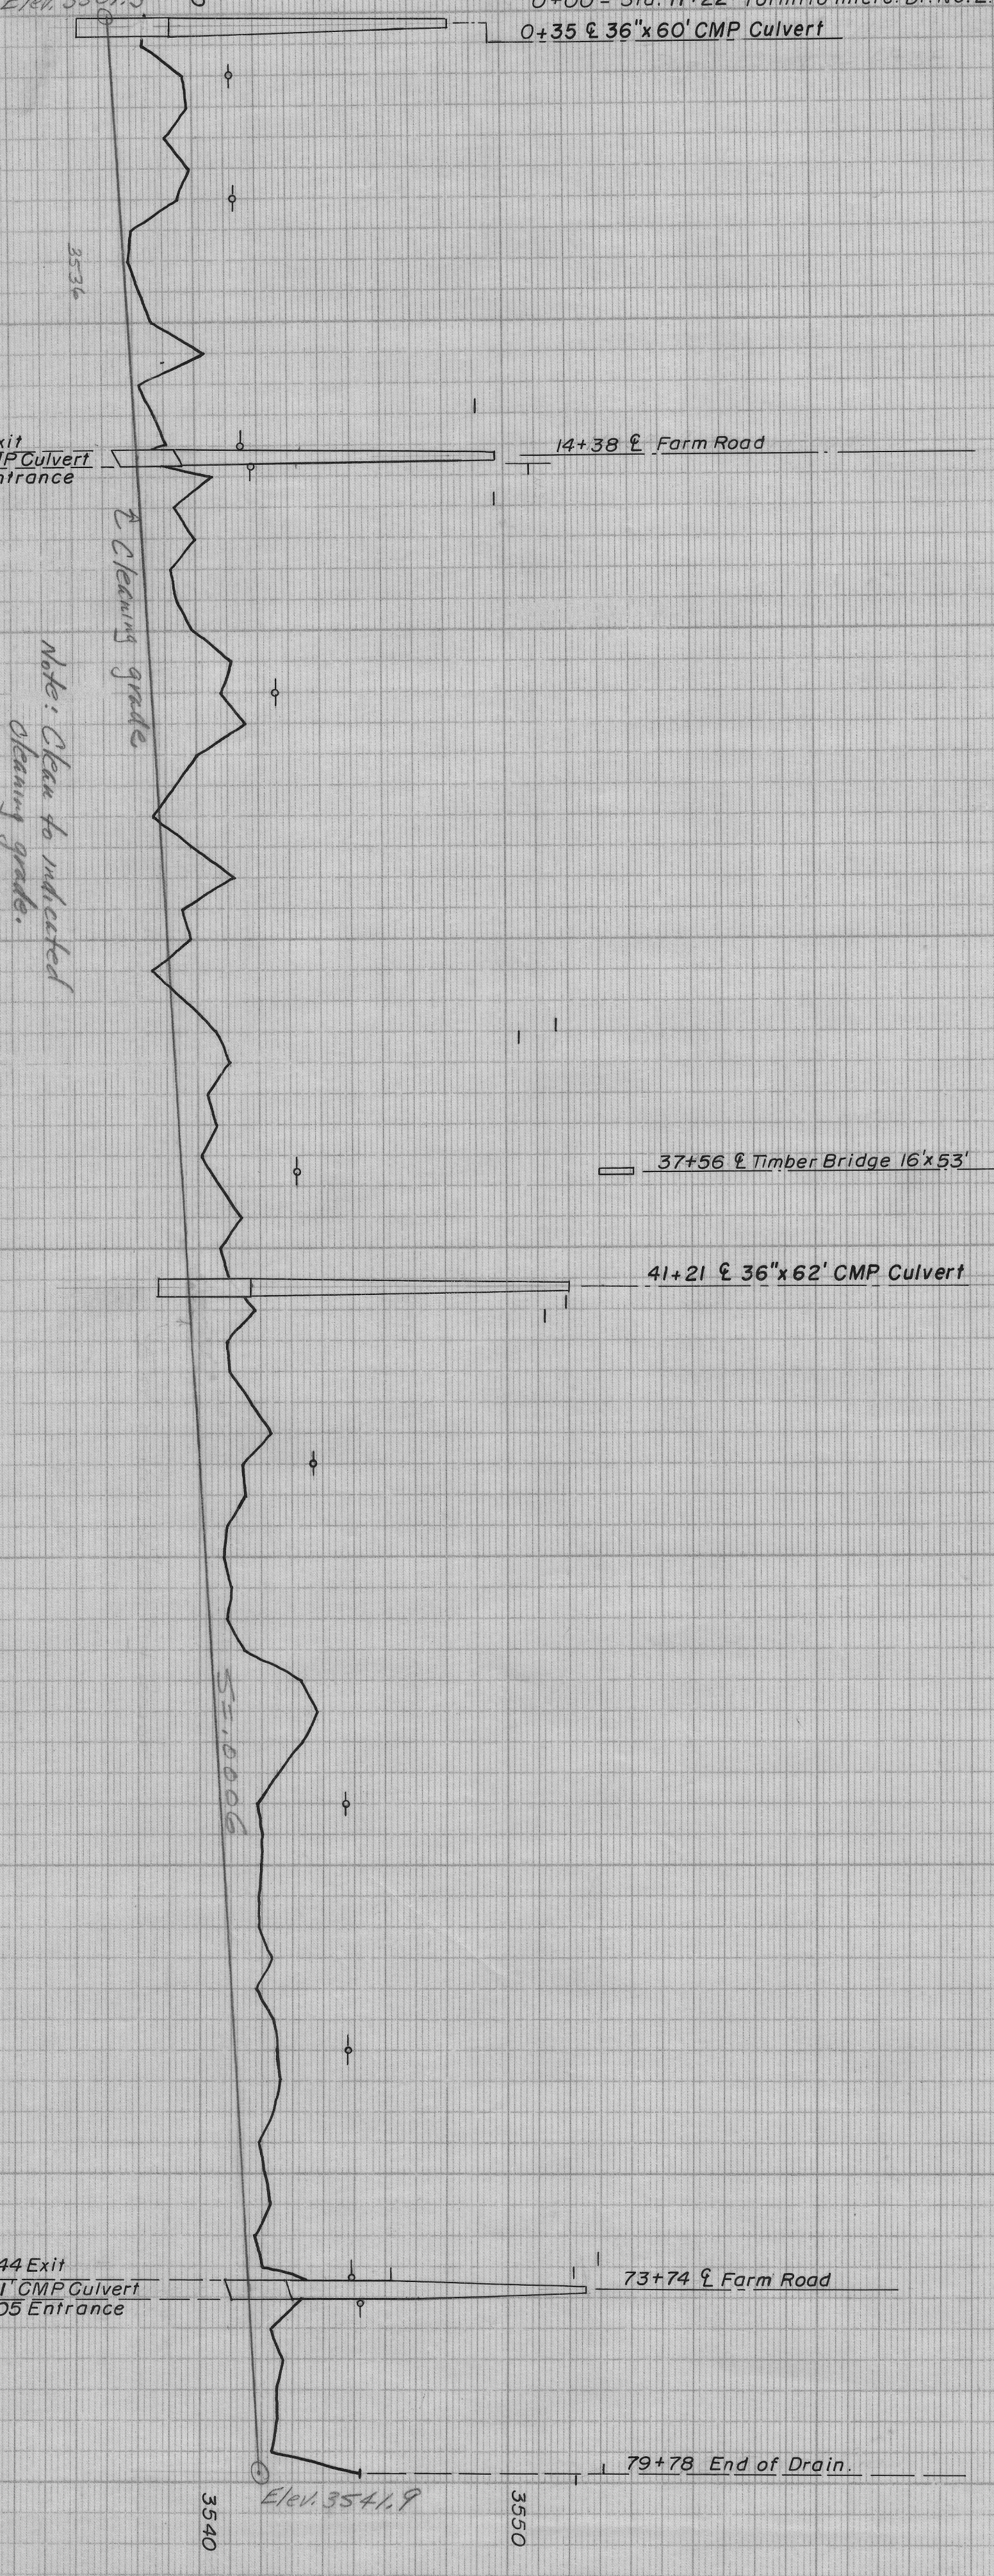

B.M. Elev. 3557.80 USGS Brass Cap K1073

TORNILLO SPUR DRAIN

