


B. M. Elev. 3732.98 North end concrete headwall at entrance of Mondell Lateral culvert over Nemexas Drain.

LEGEND
- Water Surface
- Natural Surface Left and Right
- Bottom of Drain

VINTON DRAIN
AND
PRICE SPUR DRAIN
1958 CONDITION PROFILE


Field Book 18H-1958-3
Surveyed Sept., 29, 1958.
Plotted & inked by E. R. J.
Checked by R. S.

23-503-5968.

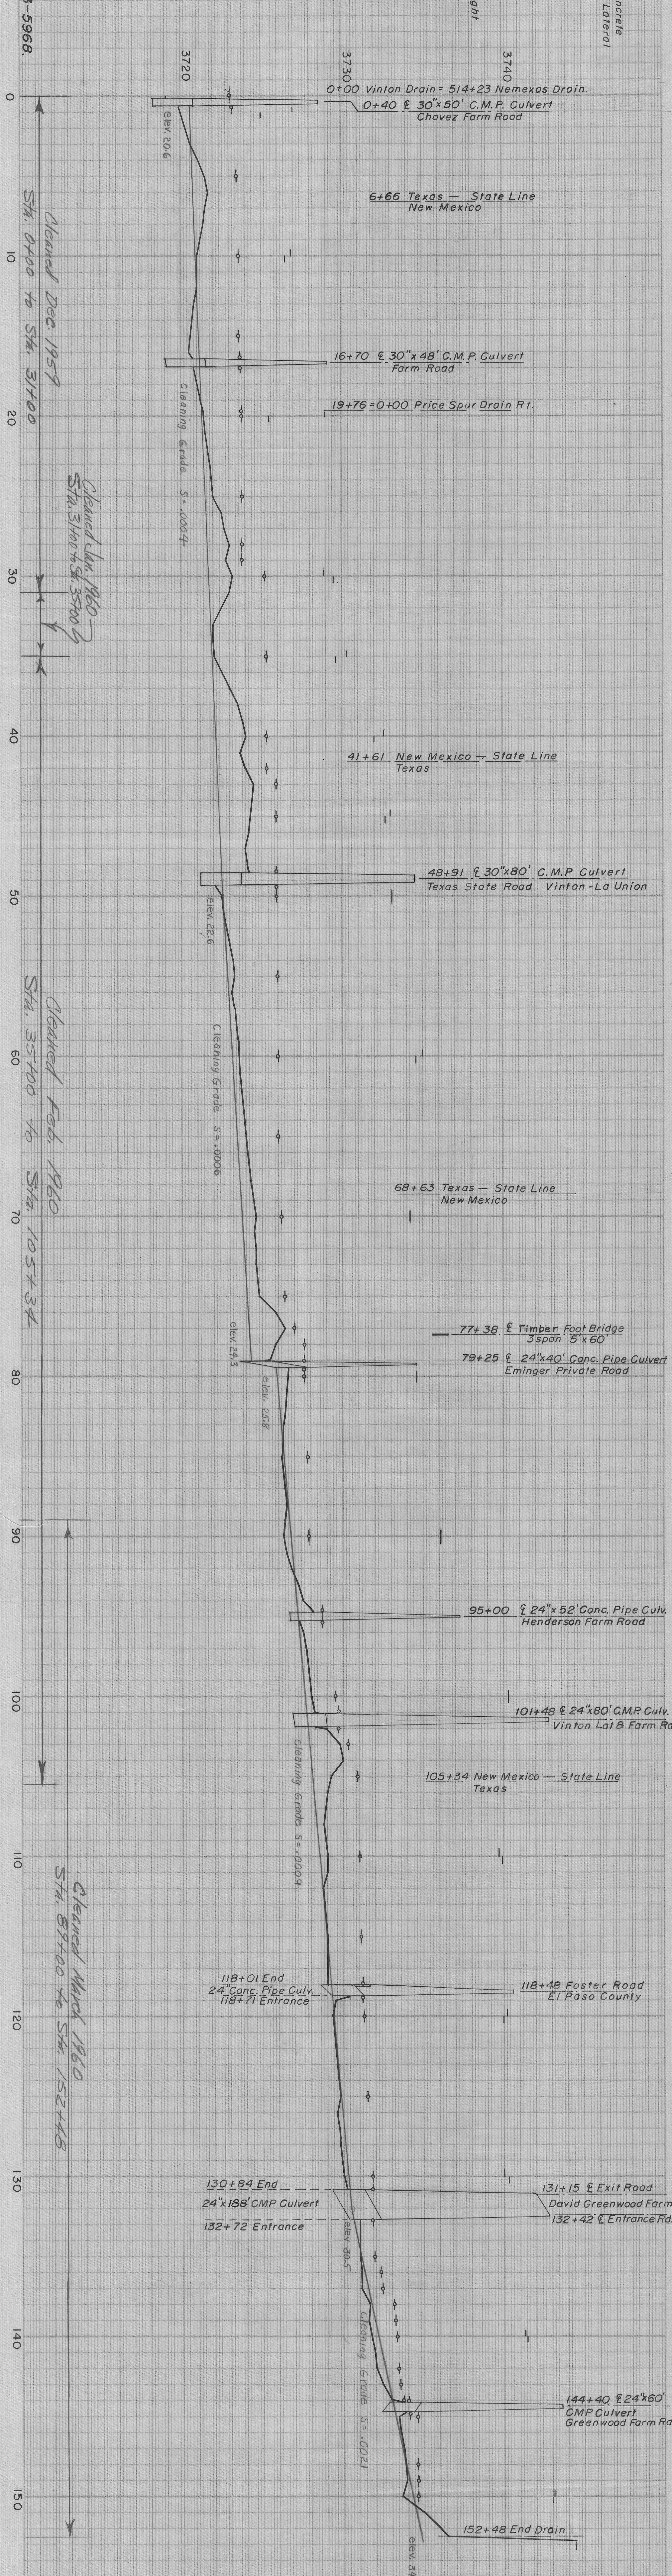

B. M. Elev. 3746.40 On East concrete pier Rowley Lateral check Sta. 39+52

B. M. Elev. 3725.92 On South end concrete block at end drain.

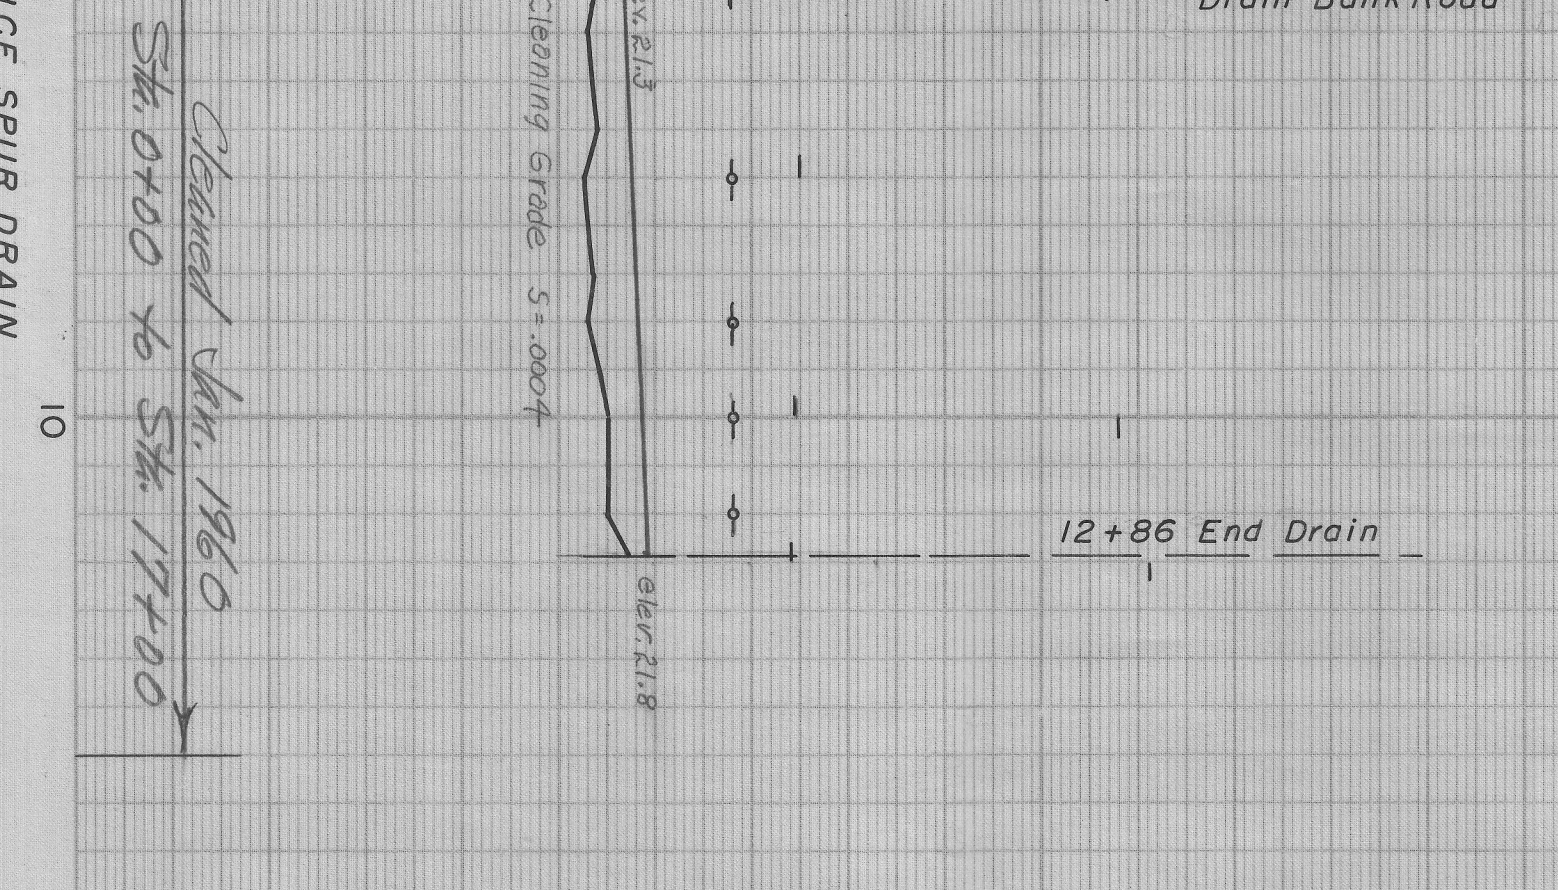

VINTON DRAIN
AND
PRICE SPUR DRAIN
1958 CONDITION PROFILE

Field Book 18H-1958-3
Surveyed Sept., 29, 1958 - Oct., 6, 1958.
Plotted & inked by E. R. J.
Checked by R. S.

23-503-5968.