


B. M. Elev. 3616.63 On check at Sta. 997+44 Franklin Canal.

LEGEND
Right bank
Left bank
High Water Surface
High Water - End of Turnout
Bottom of Lateral

BOVEE LATERAL CONDITION PROFILE 1960

Surveyed by Redman 6/15/60.
Notes in field book 3134 Ysleta.
Plotted by ERJ 3/24/61.
Inked by ERJ 3/27/61.
Checked by
Revised 3-1-63 S.P.
to show R & B structures

23-503-6283

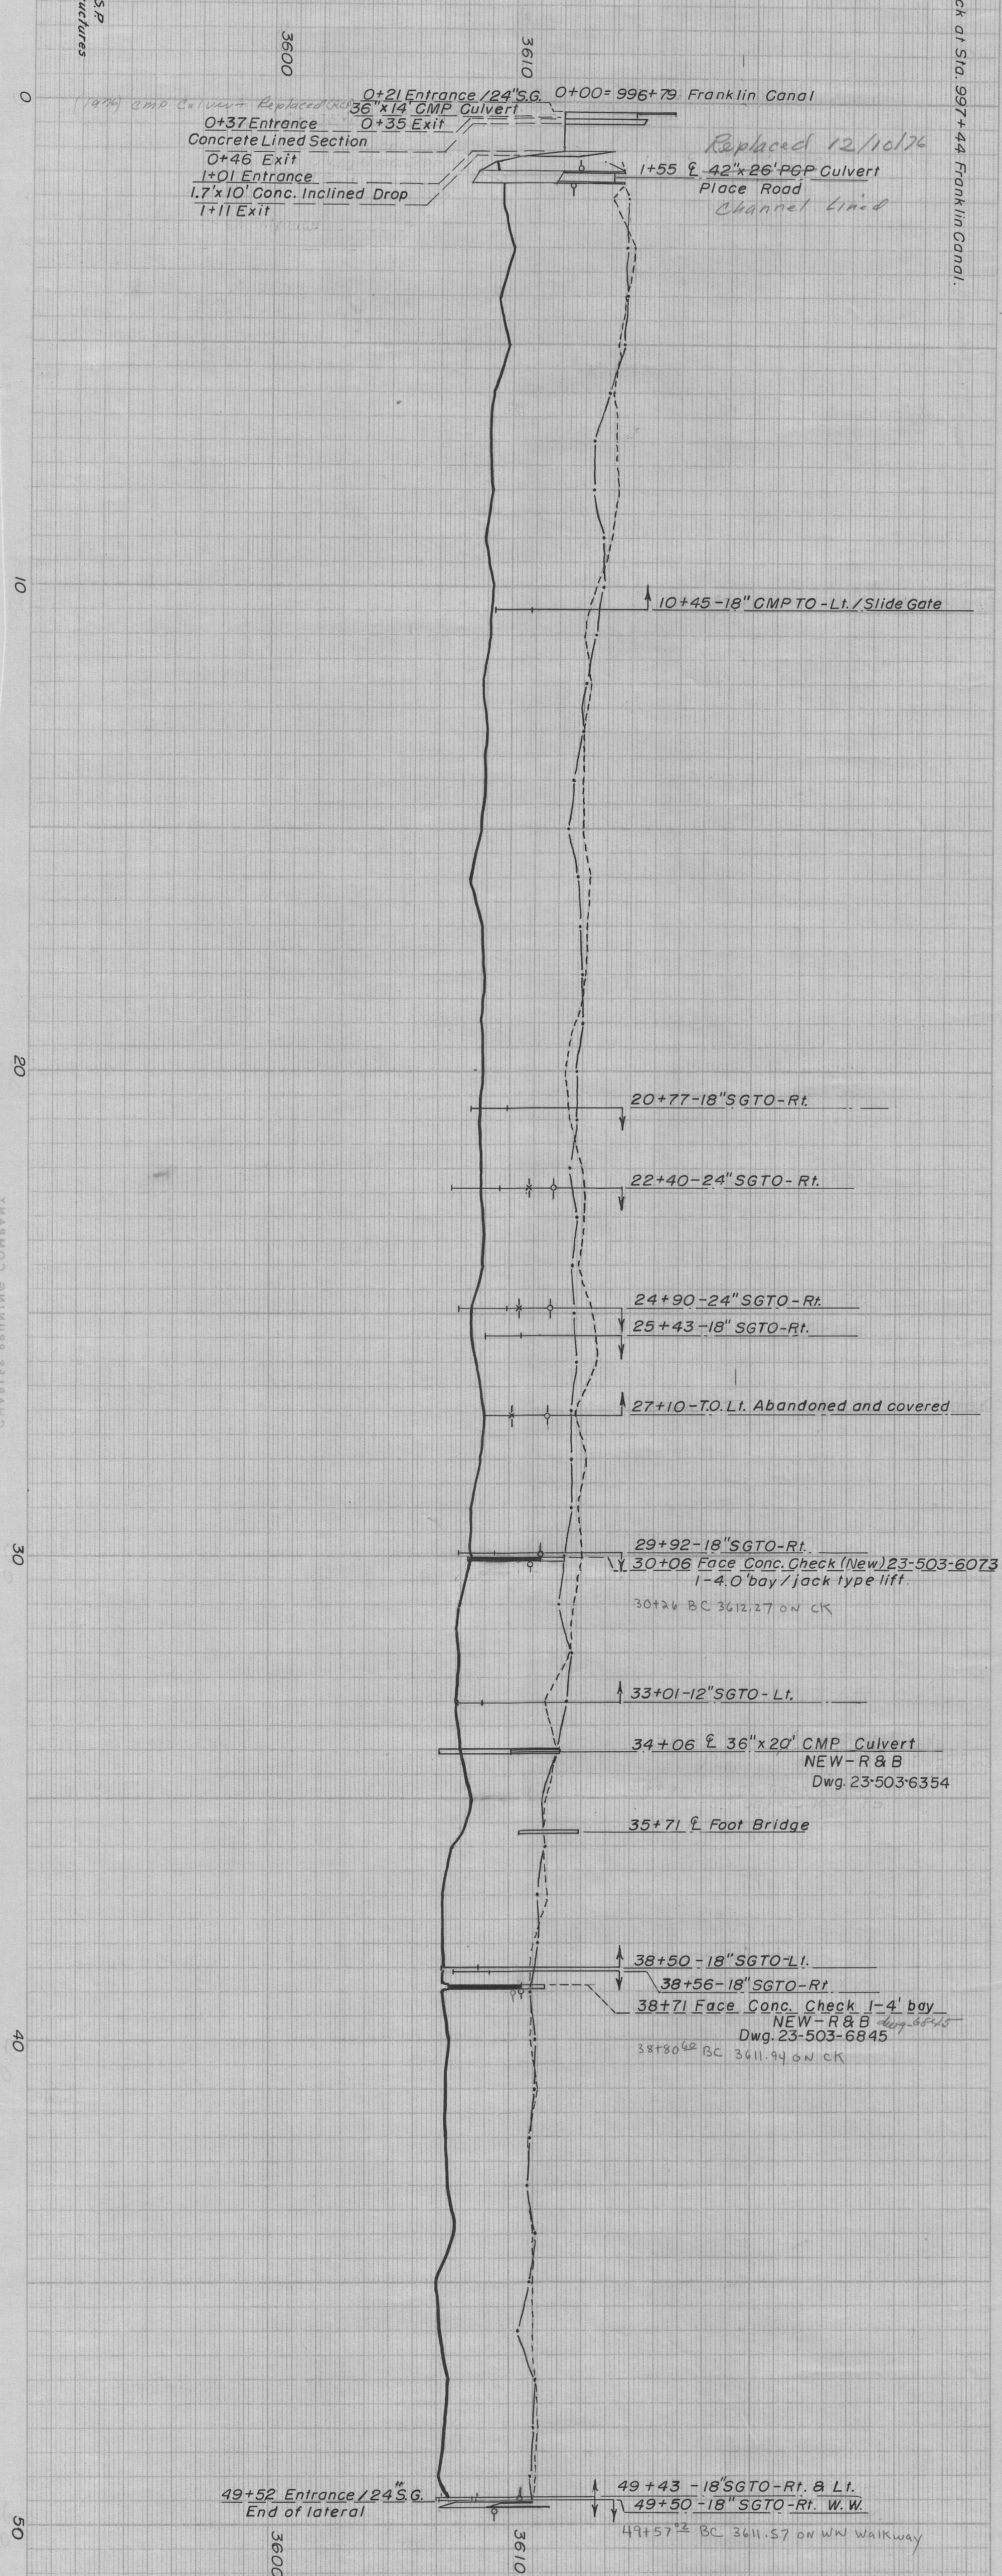

BOVEE LATERAL
CONDITION PROFILE 1960
23-503-6283