


B.M. Elev. 3593.19 Brass cap on check of Sta. 1317+43 Franklin Canal

LEGEND
3600
Left bank
Right bank
-0- Water surface
X High water end of TO
Bottom of Lateral

COFFIN LATERAL
LINING PROFILE FY 1976
Designed F.C. Sept. 1975
Drawn MLE Dec. 1976
Surveyed Miller Apr. 1976
Field book 146
Checked by J.C.
BC update 8/11/85

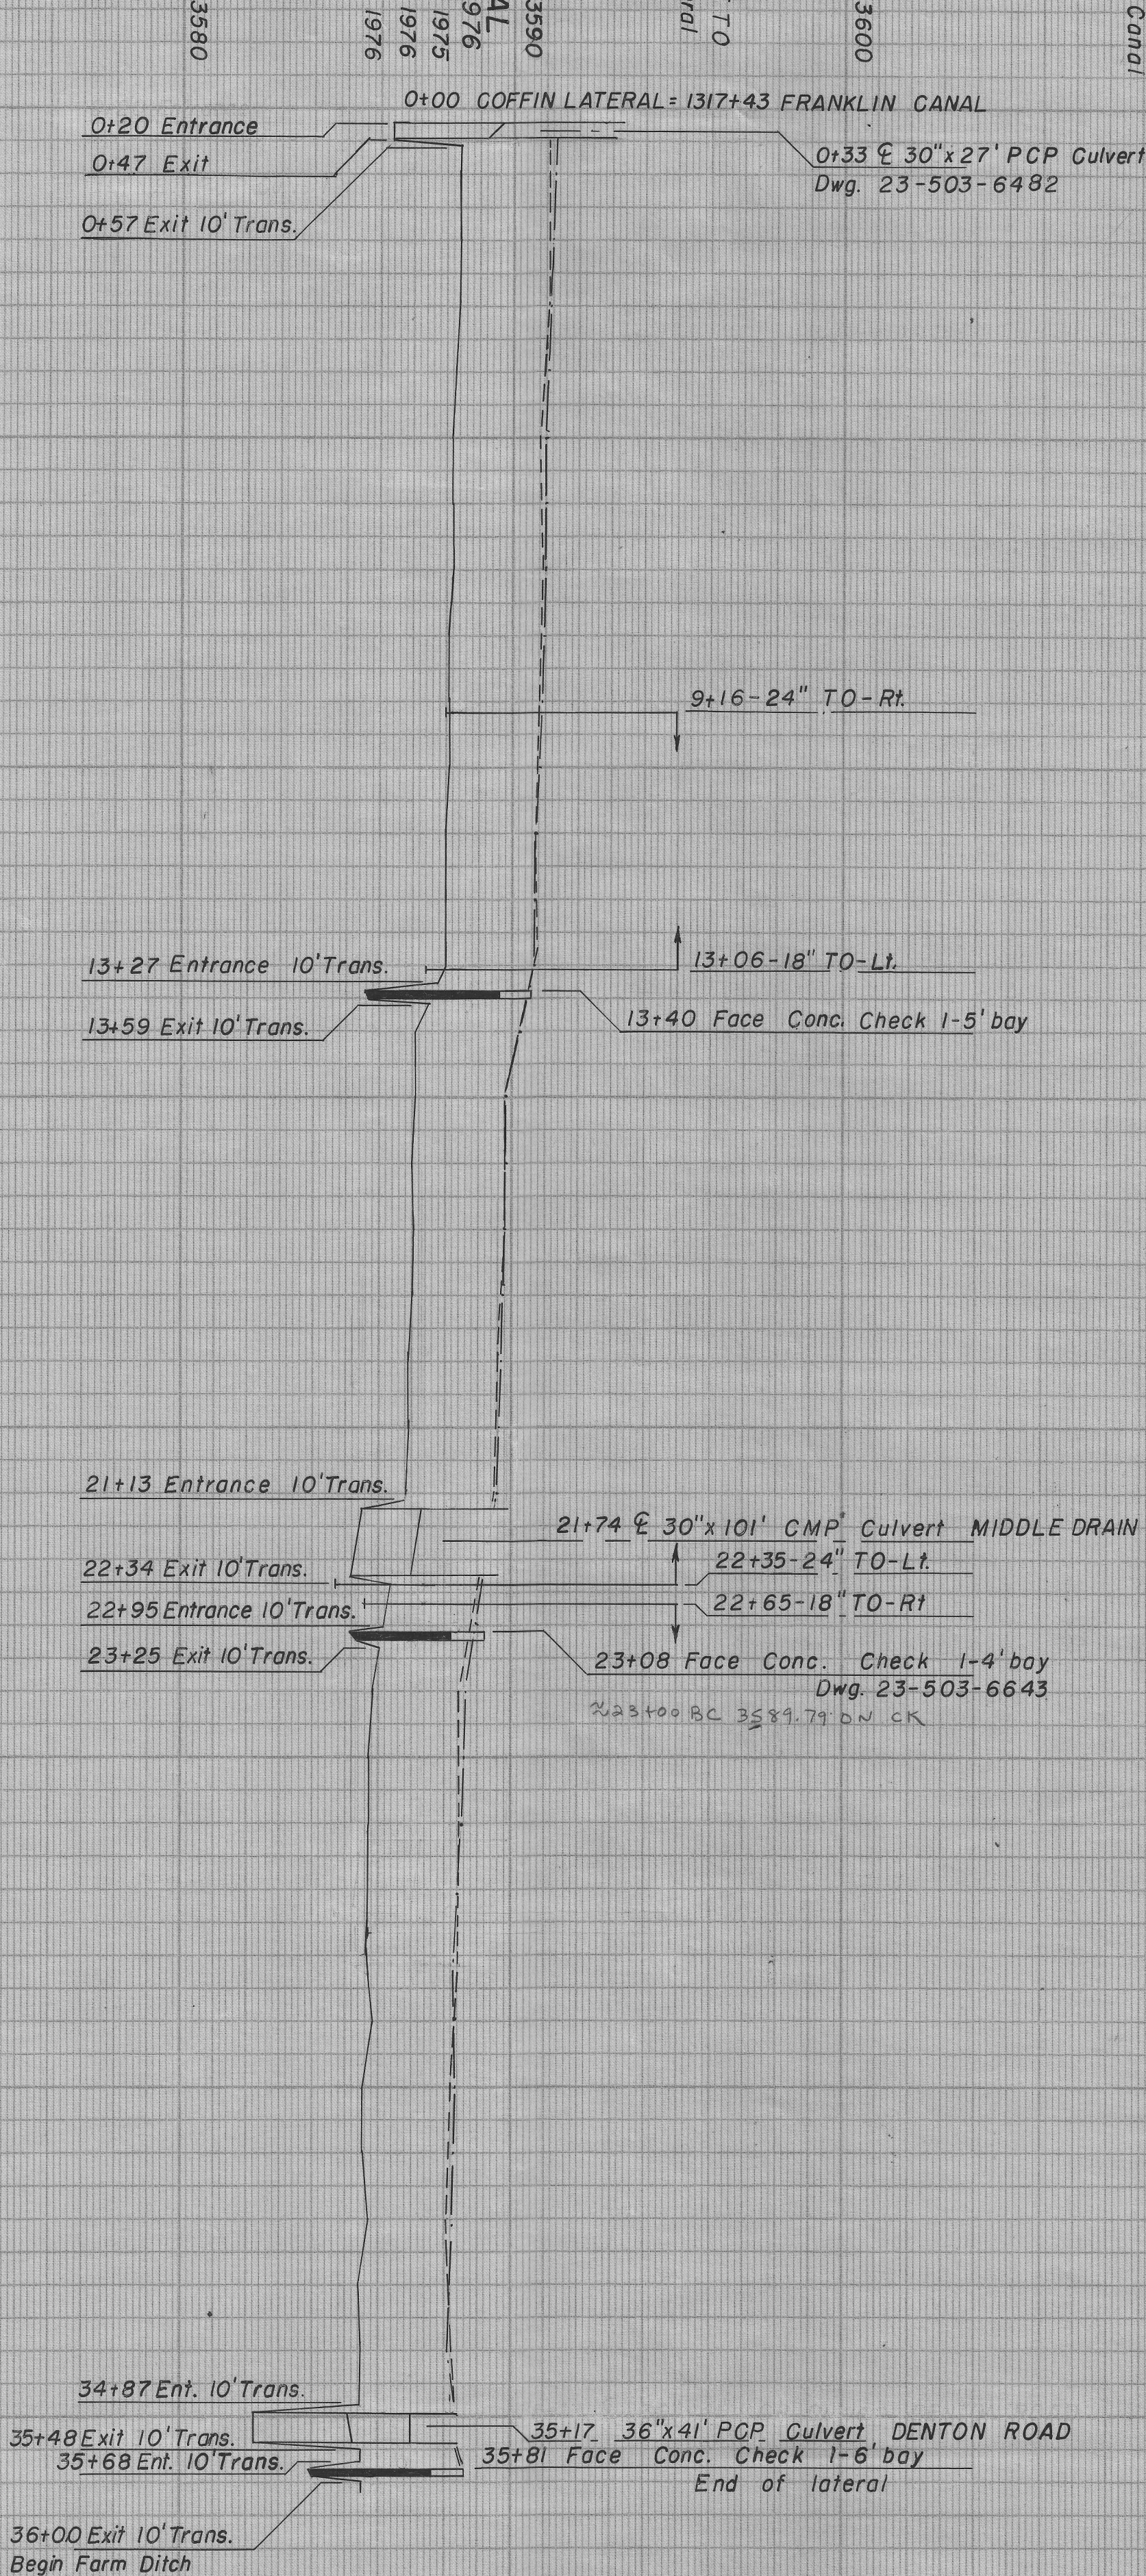

23-203-8008

1976
88B
LINING PROFILE
COFFIN LATERAL