

B.M. Elev. 3717.60 Brass cap on outlet end
of heading Sta. 0+41 Ellis Lateral.

LEGEND

Top of left bank
Top of right bank
-x- High water surface
Bottom of lateral

ELLIS LATERAL

DESIGNED PROFILE 1975 R&B

Designed EFL Nov. 1974


Drawn LC Nov. 1976

Surveyed Miller Feb. 1976

Field book 132

Checked by

23-503-7988

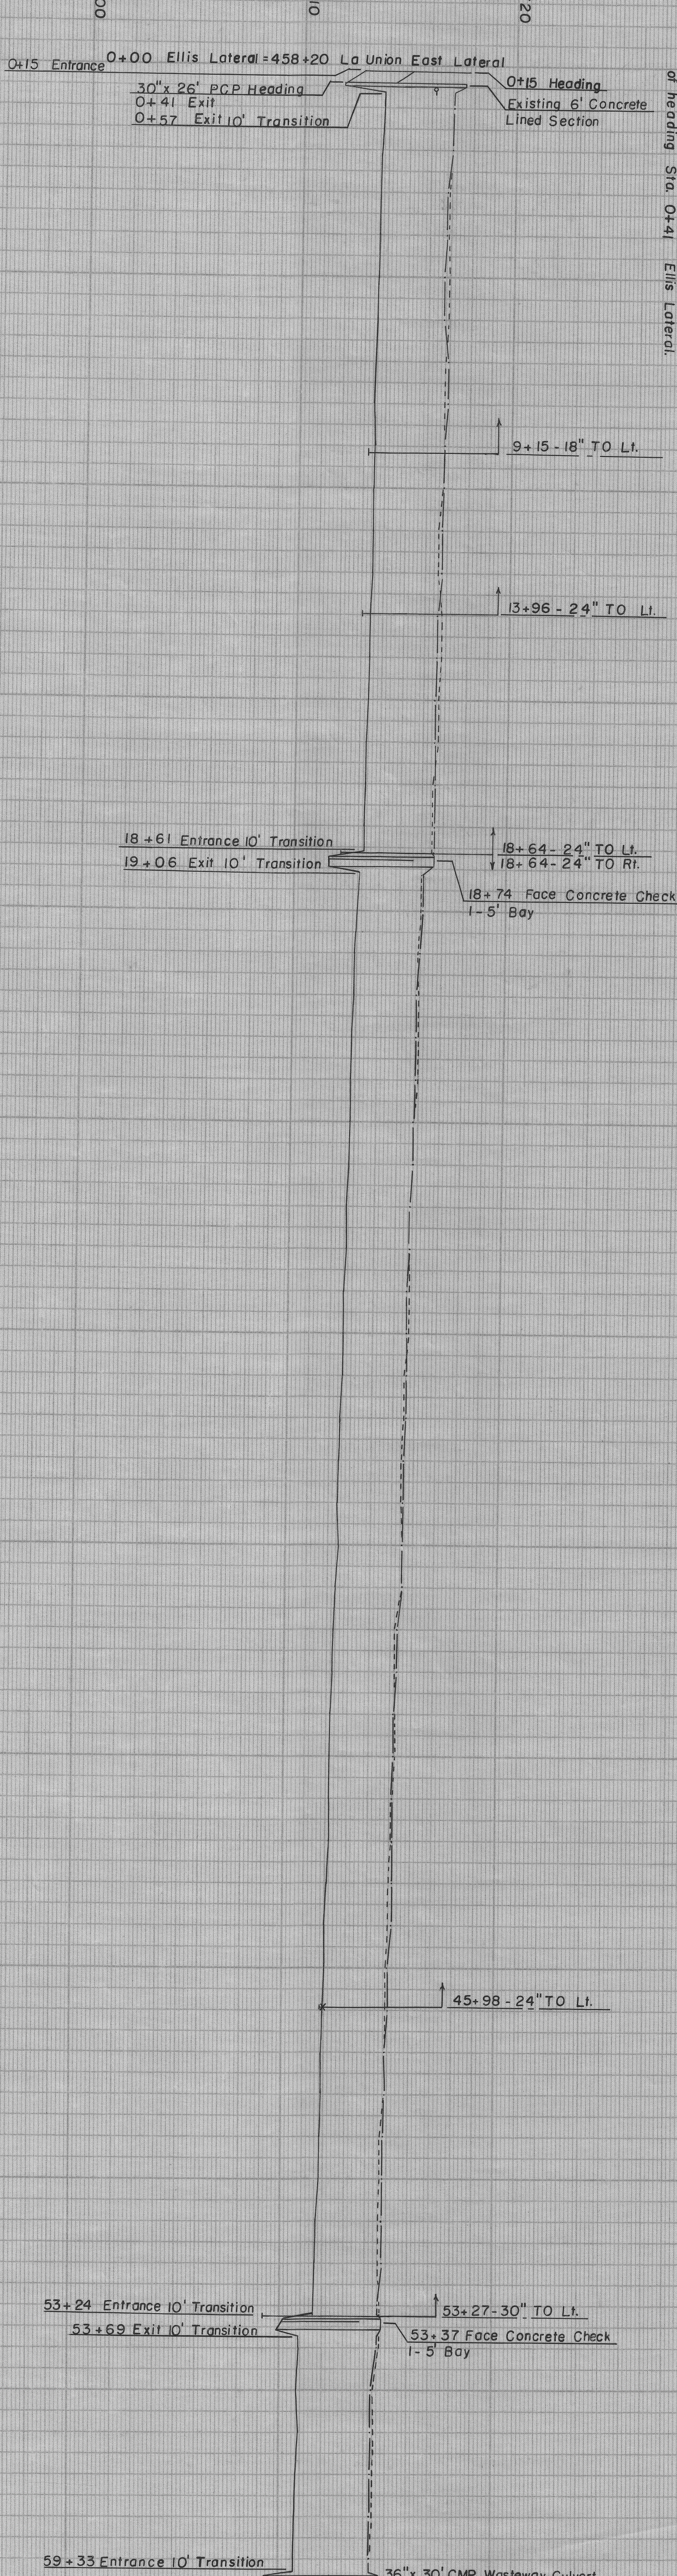

ELLIS LATERAL

DESIGNED PROFILE 1975 R&B

Designed EFL Nov. 1974

Drawn LC Nov. 1976

Surveyed Miller Feb. 1976

Field book 132

Checked by

23-503-7988