



1-206 LATERAL LINING PROFILE 1974

1-206 LATERAL
 LINING PROFILE 1973 R & B
 Designed DER Sep. 1973
 Drawn RC Jan 1977
 Surveyed Miller Jul. 1974
 Field book 103 & 109
 Checked
 23-503-8000

LEGEND

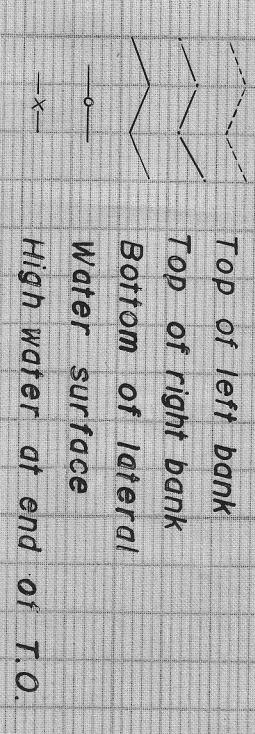


B.M. Elev. 3572.26 Chiseled square cut on top of Guadalupe Lateral check headwall Sta. 4+13.

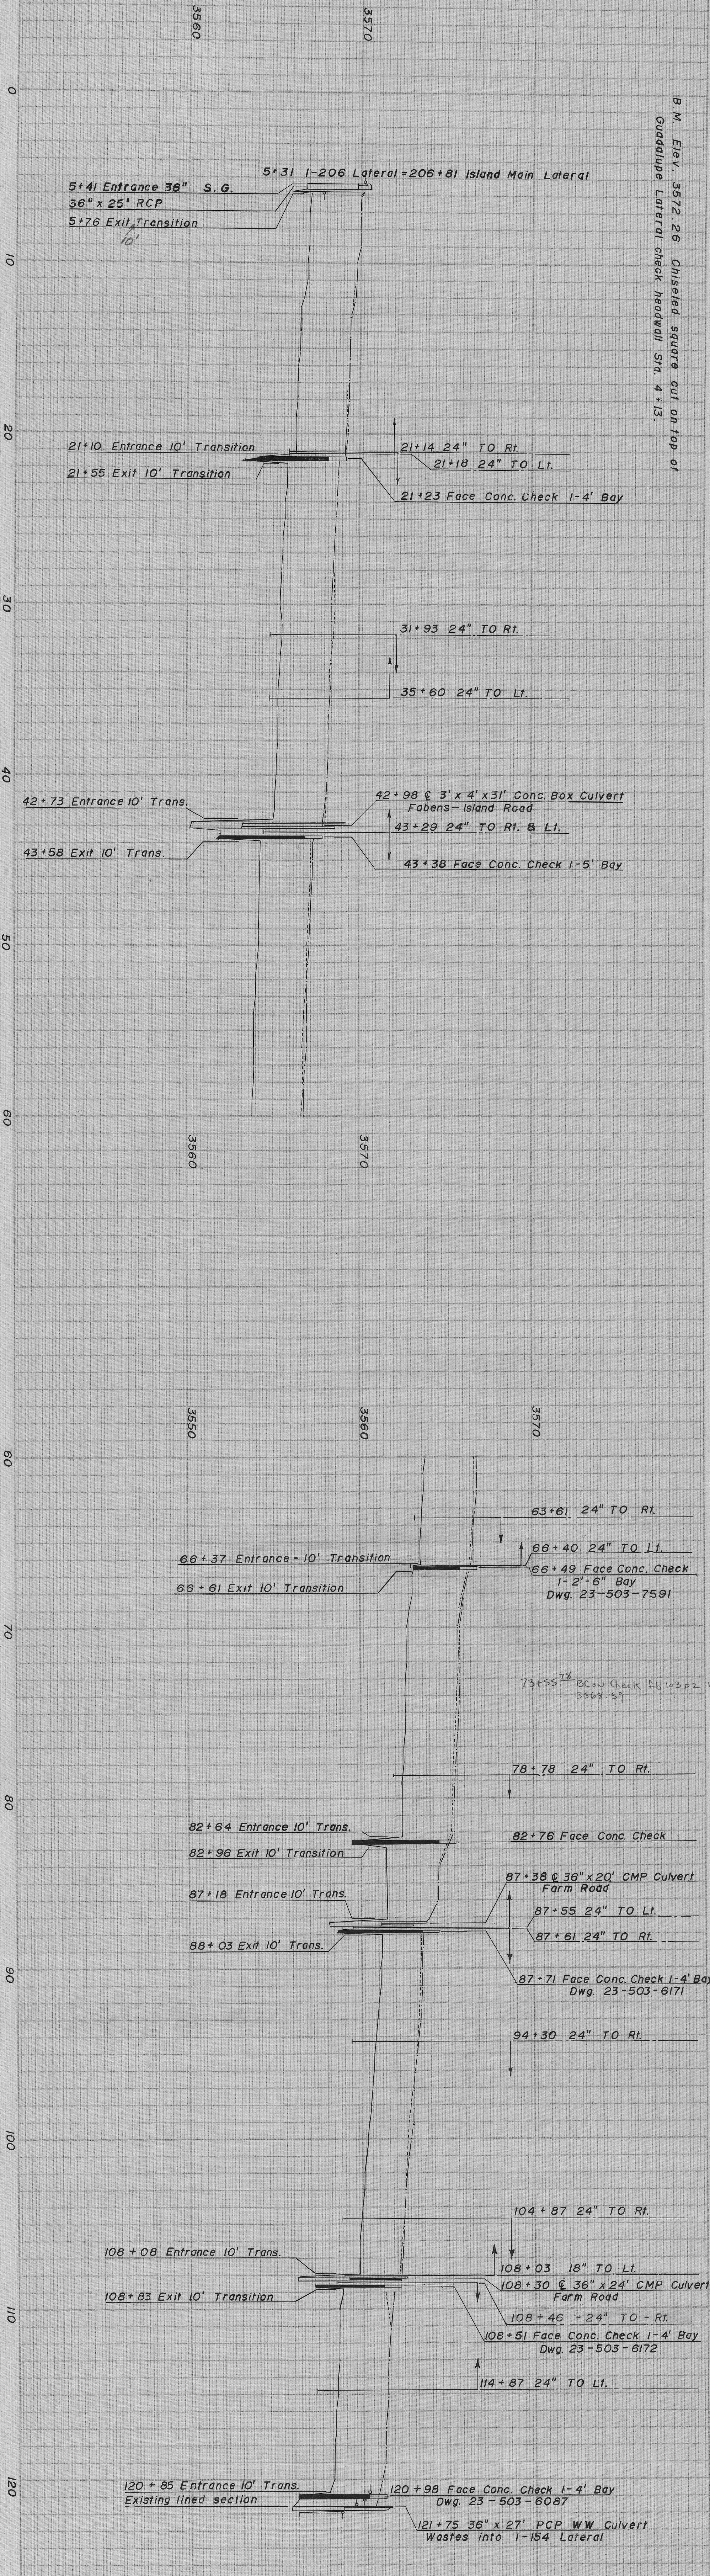

1-206 LATERAL LINING PROFILE 1974

1-206 LATERAL
 LINING PROFILE 1973 R & B
 Designed DER Sep. 1973
 Drawn RC Jan 1977
 Surveyed Miller Jul. 1974
 Field book 103 & 109
 Checked
 23-503-8000

LEGEND

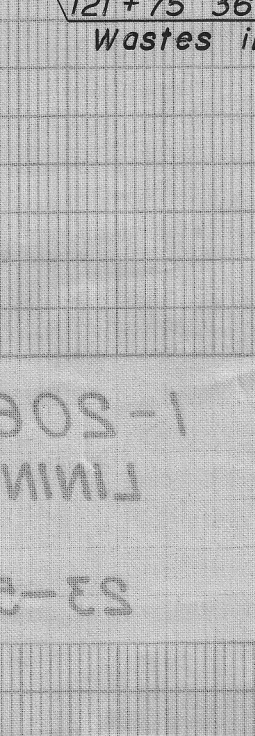

B.M. Elev. 3572.26 Chiseled square cut on top of Guadalupe Lateral check headwall Sta. 4+13.

