


B.M. Elev. 3569.57 "Q" in center pier of check in Hansen Lateral Sta. 27+20.

LEGEND
- - - Right top of bank
- - - Left top of bank
- - - High water surface in lateral
- - - High water surface at end of turnout
- - - Bottom of lateral

I-243 LATERAL CONDITION PROFILE 1960

Surveyed by: Taylor 12/19/60
Field Book 3163 Ysleta
Plotted by: ERJ
Checked by: ERJ
Revised 2-28-63 S.A.B.
to show 4' 8" structures.

23-503-6262.

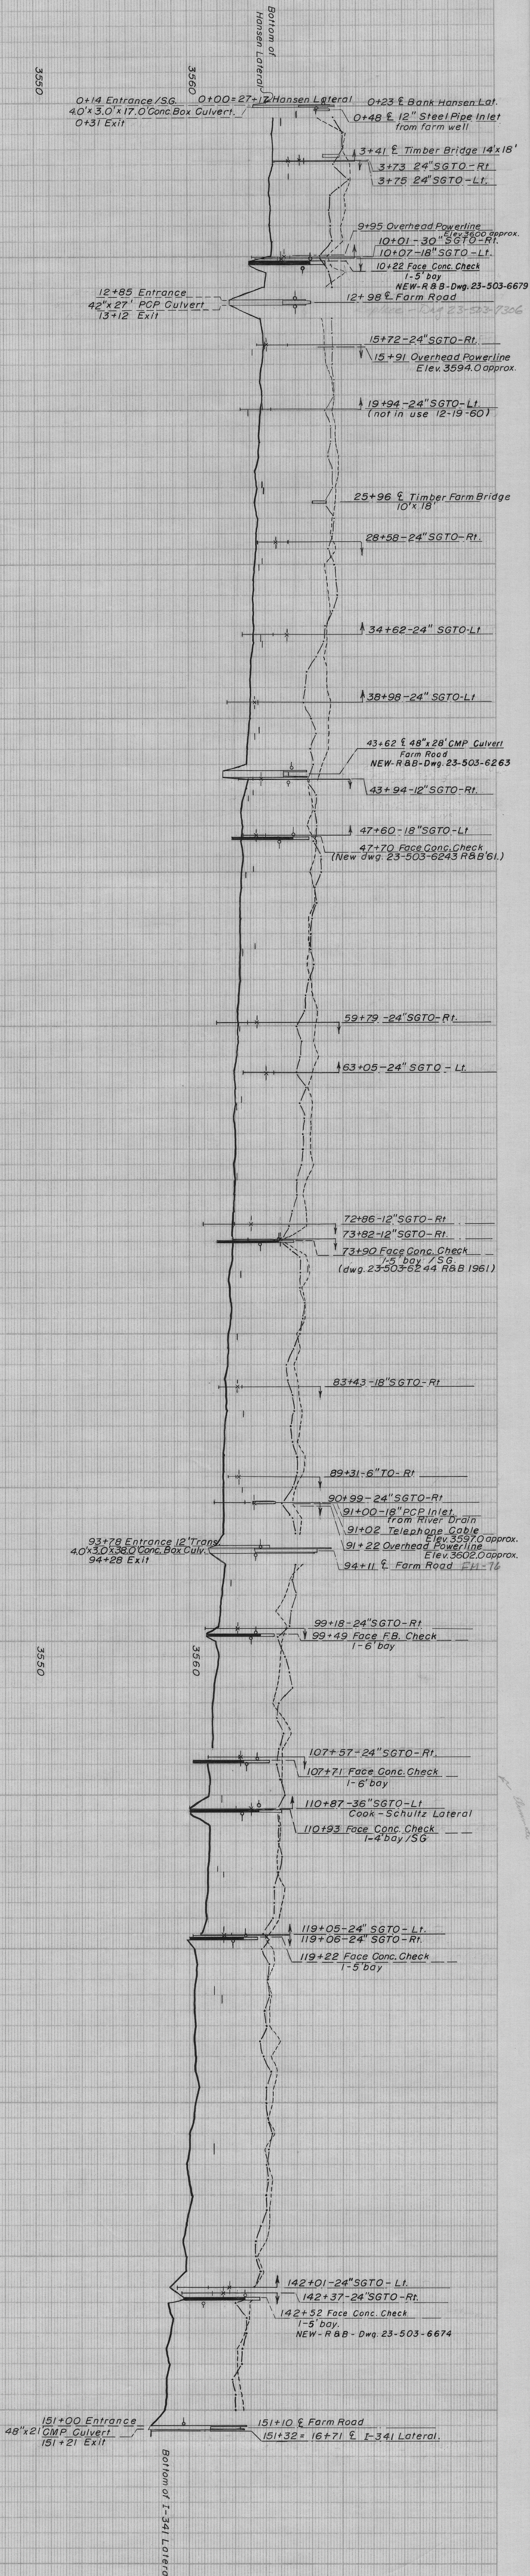

I-243 LATERAL
CONDITION PROFILE 1960
23-503-6262