


B.M. Elev. 3582.31 Brass cap on check Sta. 1482+75 Franklin Canal

LEGEND

- Top of right bank
- Top of left bank
- Water surface
- Bottom of lateral
- High water end of TO

EE LATERAL
NG PROFILE FY 1976
ed HN Dec. 1974
ed ME Nov 1976
Book Miller April 1976
ed by J.C.

53-203-8007
R 8 B
LINING PROFILE FY 1976

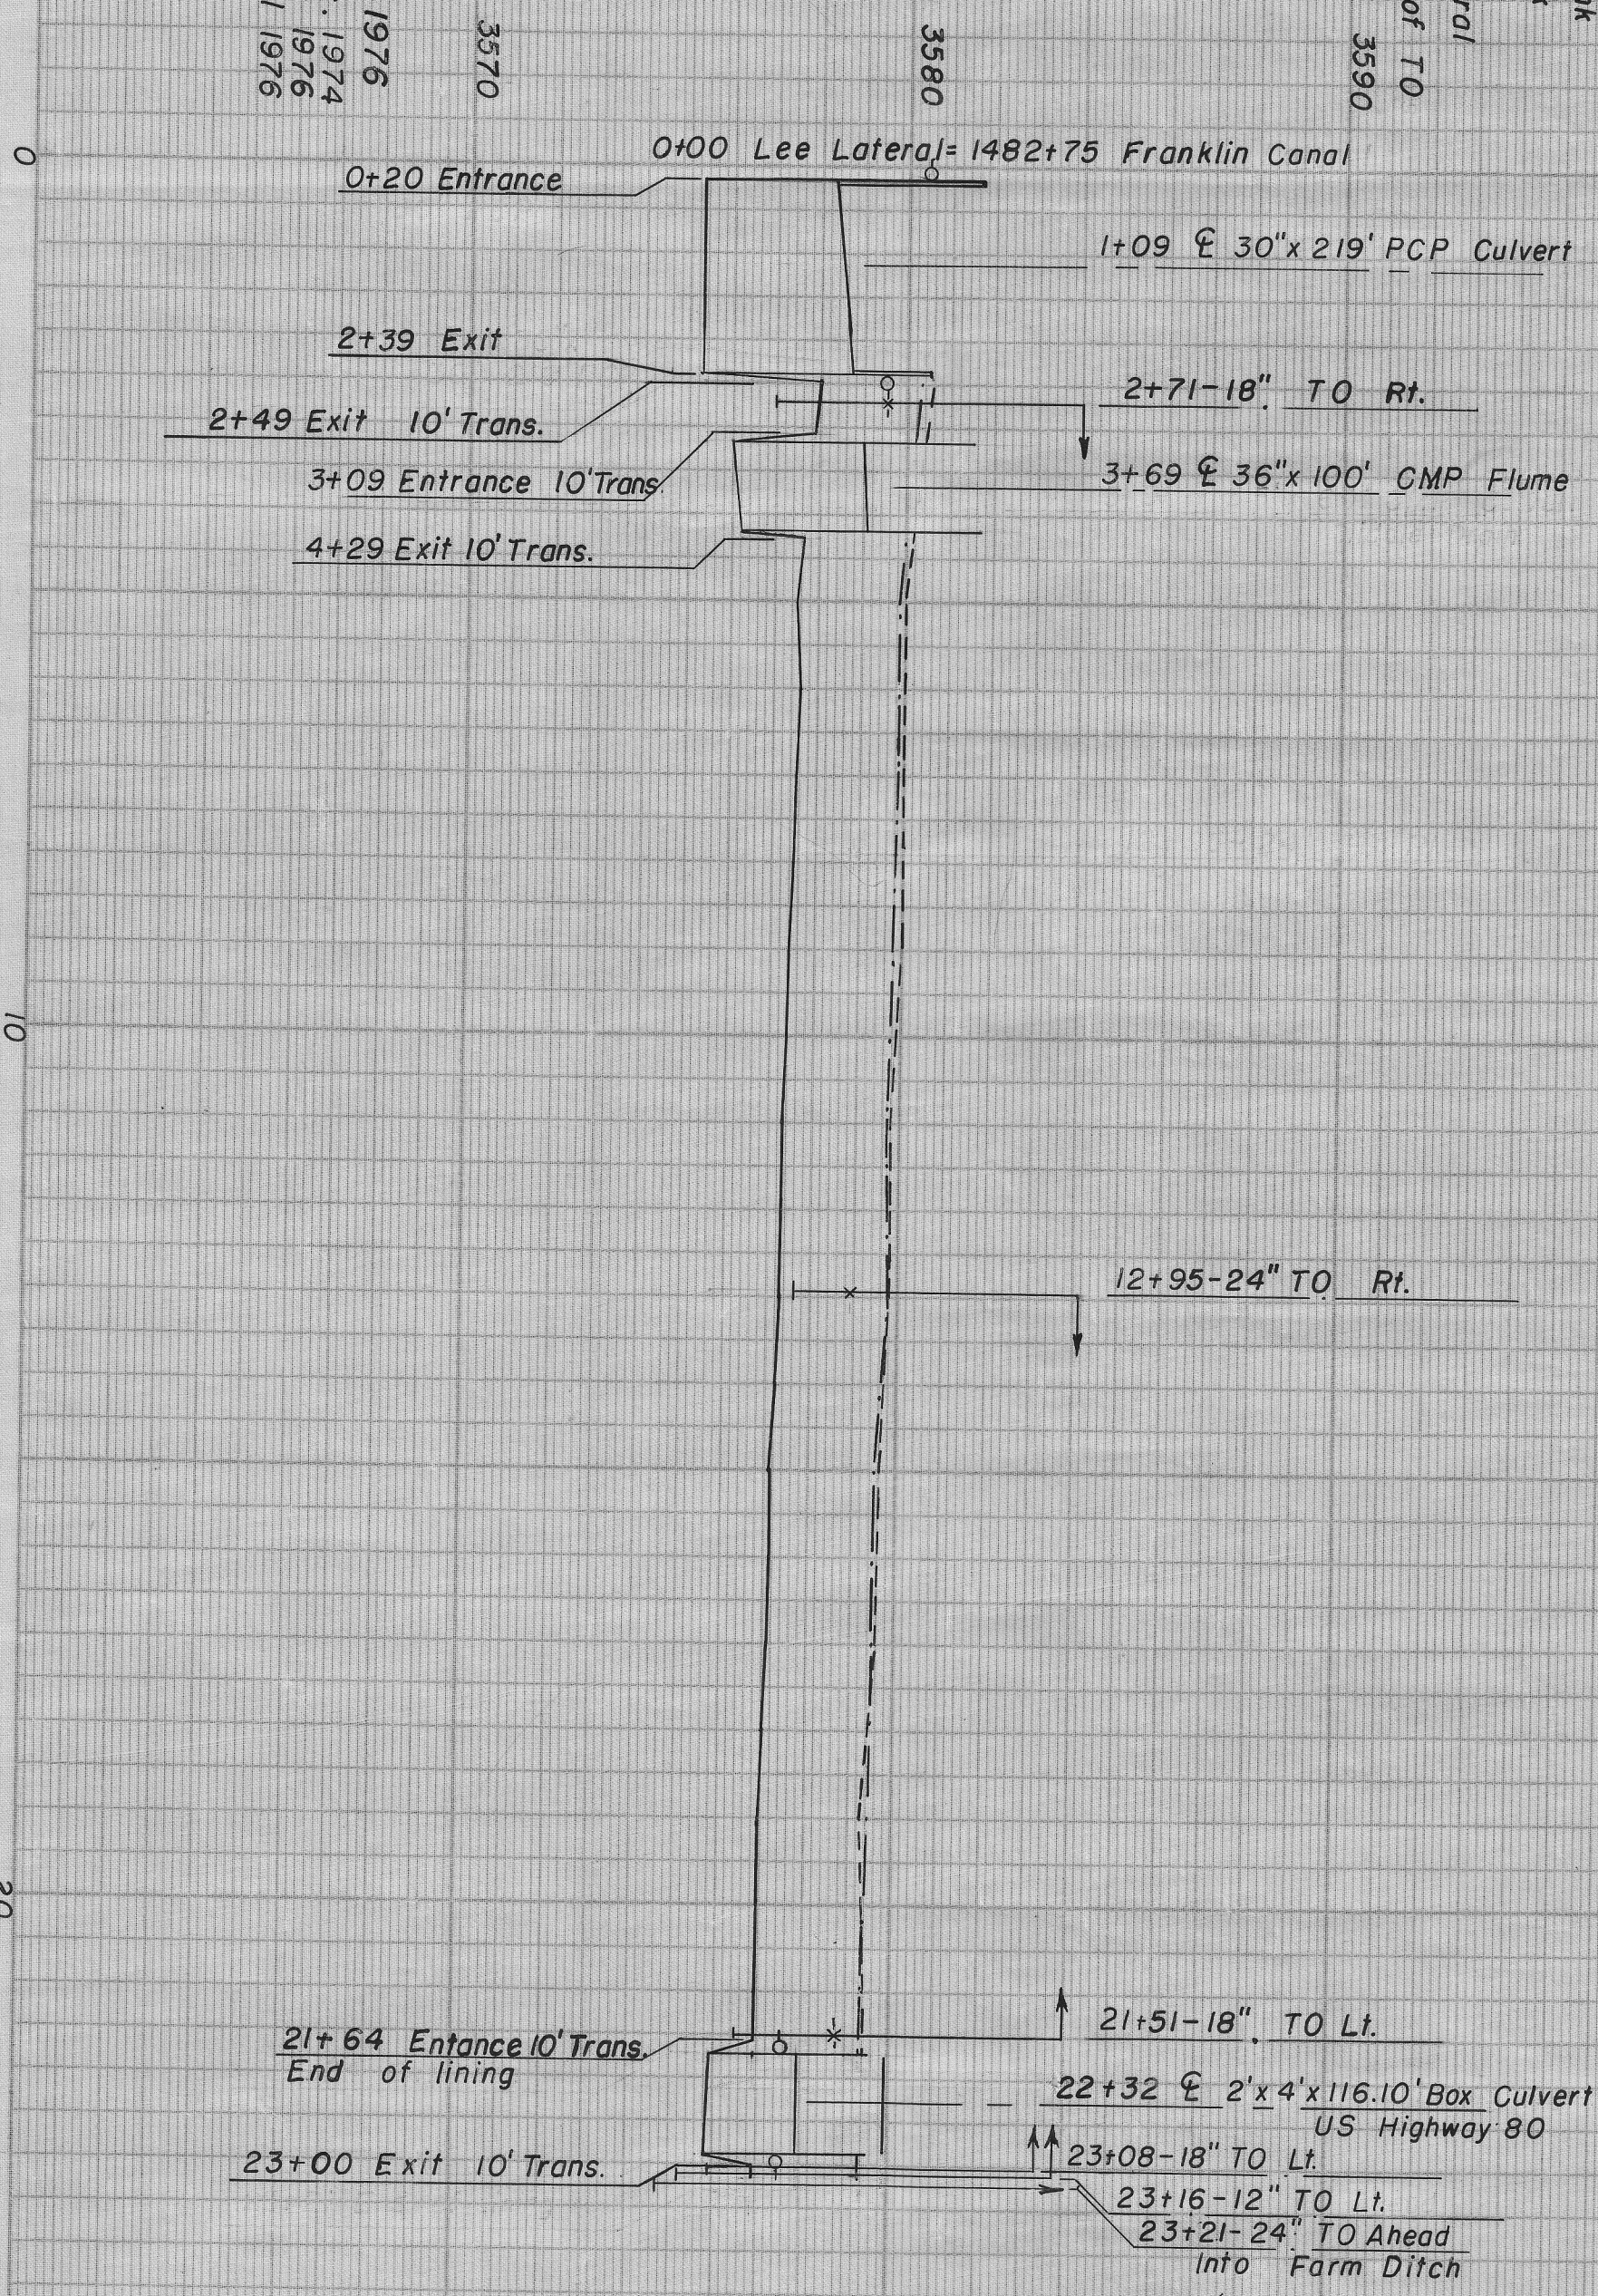

53-203-8007

R 8 B
LINING PROFILE FY 1976
LEE LATERAL