

UPPER CLINT LATERAL


LINING PROFILE 1975 R & B

Designed FC Dec. 1975
 Drawn RC Oct. 1976
 Surveyed Miller Apr. 1976
 Field book 144
 Checked by J.C.

23-503-7992

LEGEND

- Top of left bank
- Top of right bank
- Water surface
- Bottom of lateral
- x- High water at end of T.O.

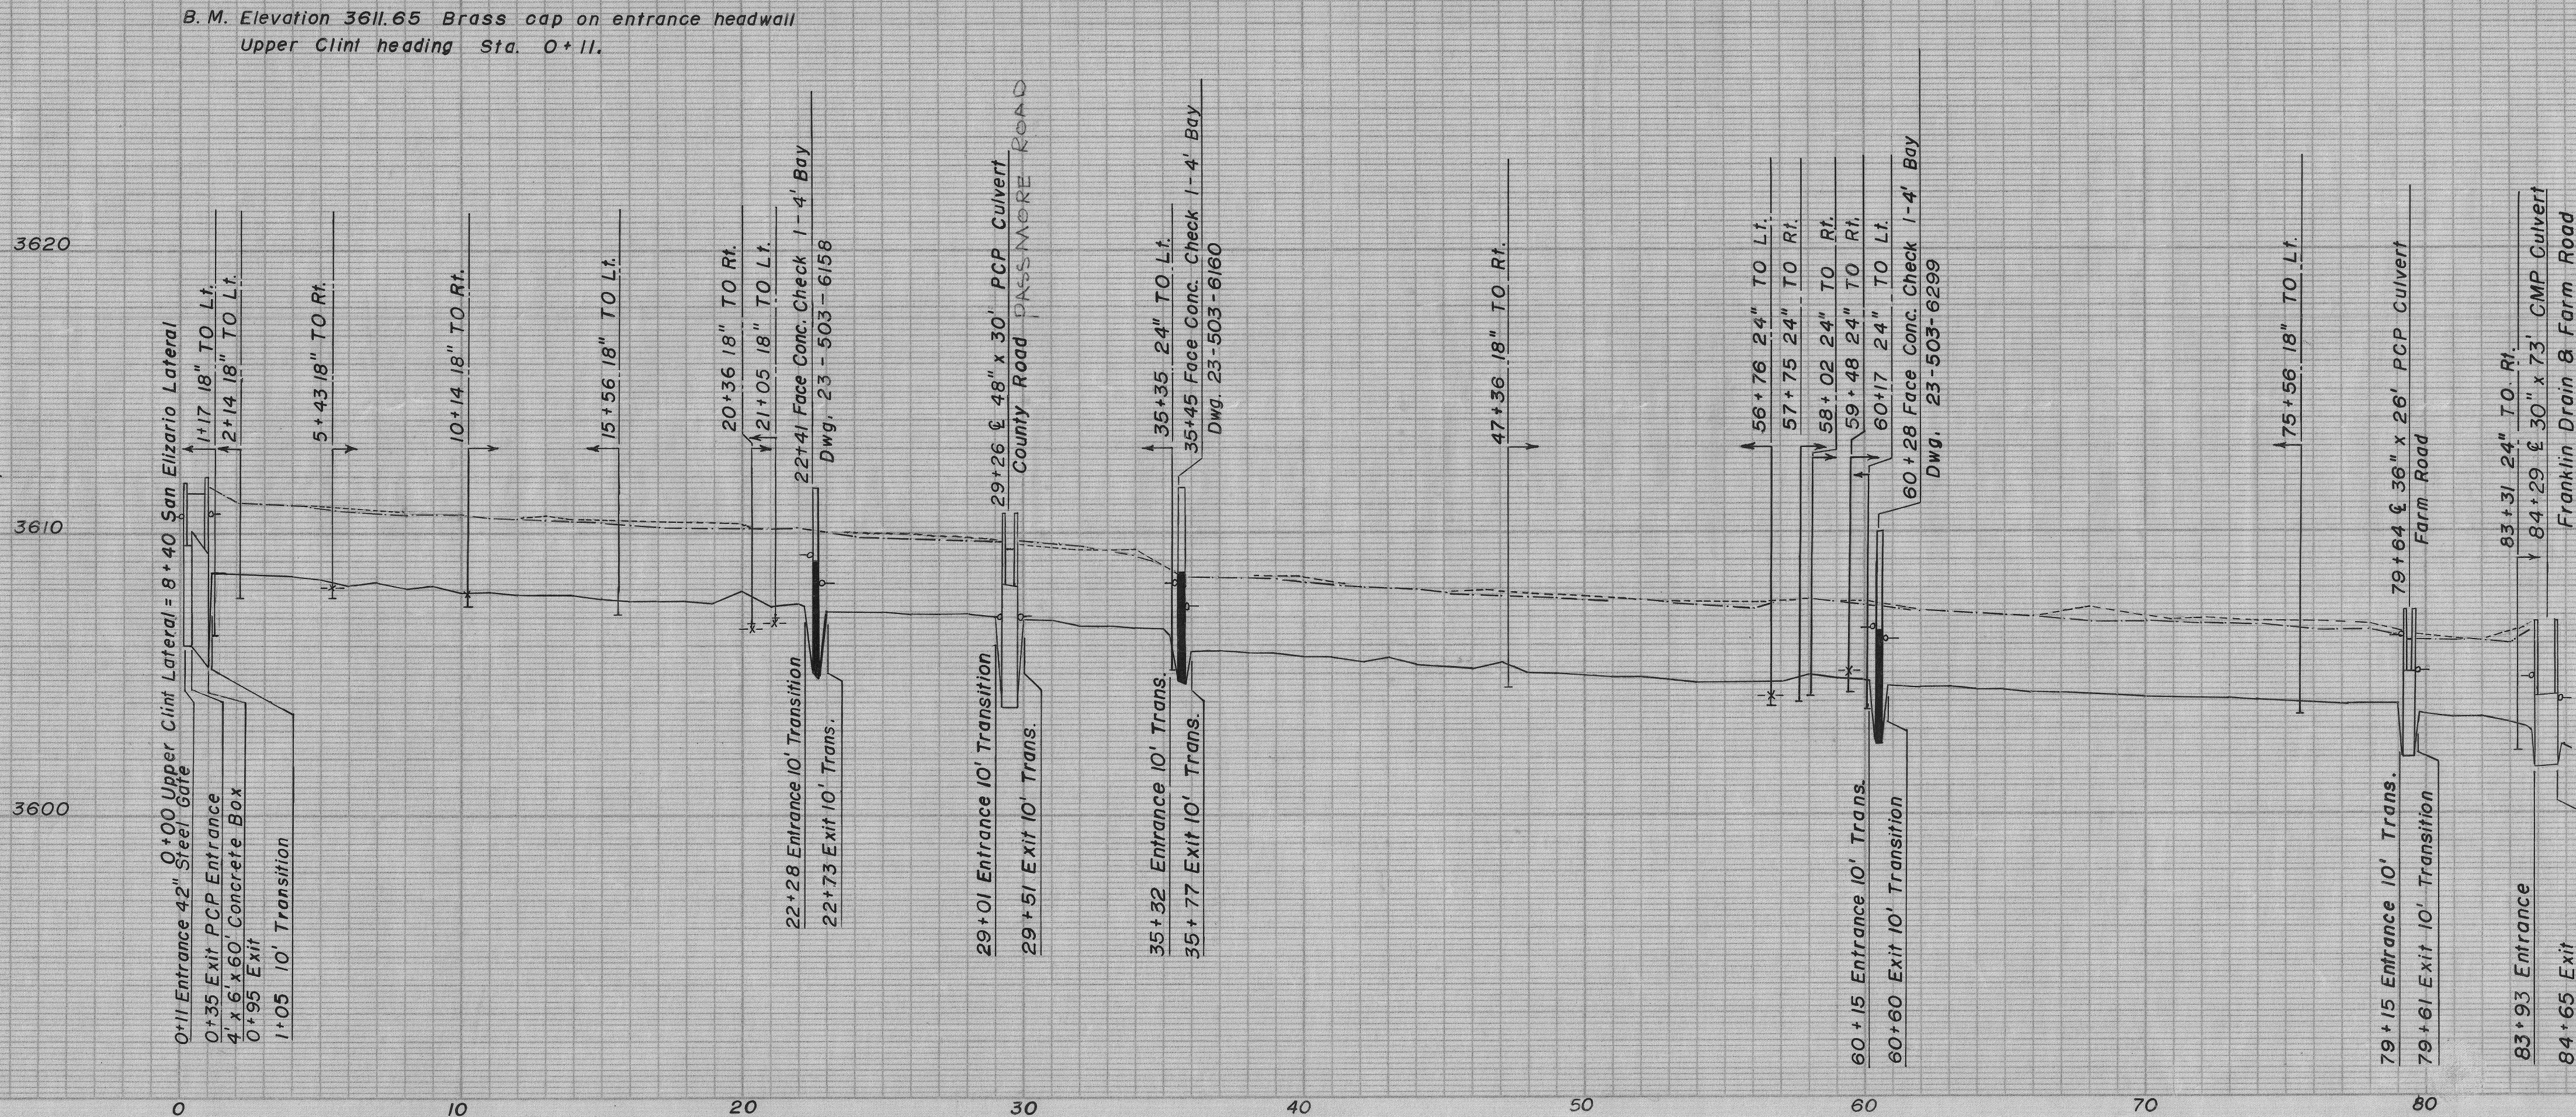

UPPER CLINT LATERAL
 LINING PROFILE
 1975
 23-503-7992