


B.M. Elev. 3583.01 Brass cap on check at Sta. 1462+62 Franklin Canal

LEGEND

- Right bank
- Left bank
- o- High water surface
- Bottom of lateral
- * High water end of TO

WEBB LATERAL

LINING PROFILE FY 1976 R&B
Designed HN-KRP Dec. 1974
Drawn MLE Dec. 1976
Surveyed Miller Apr. 1976
Field book 137
Checked by J.C.

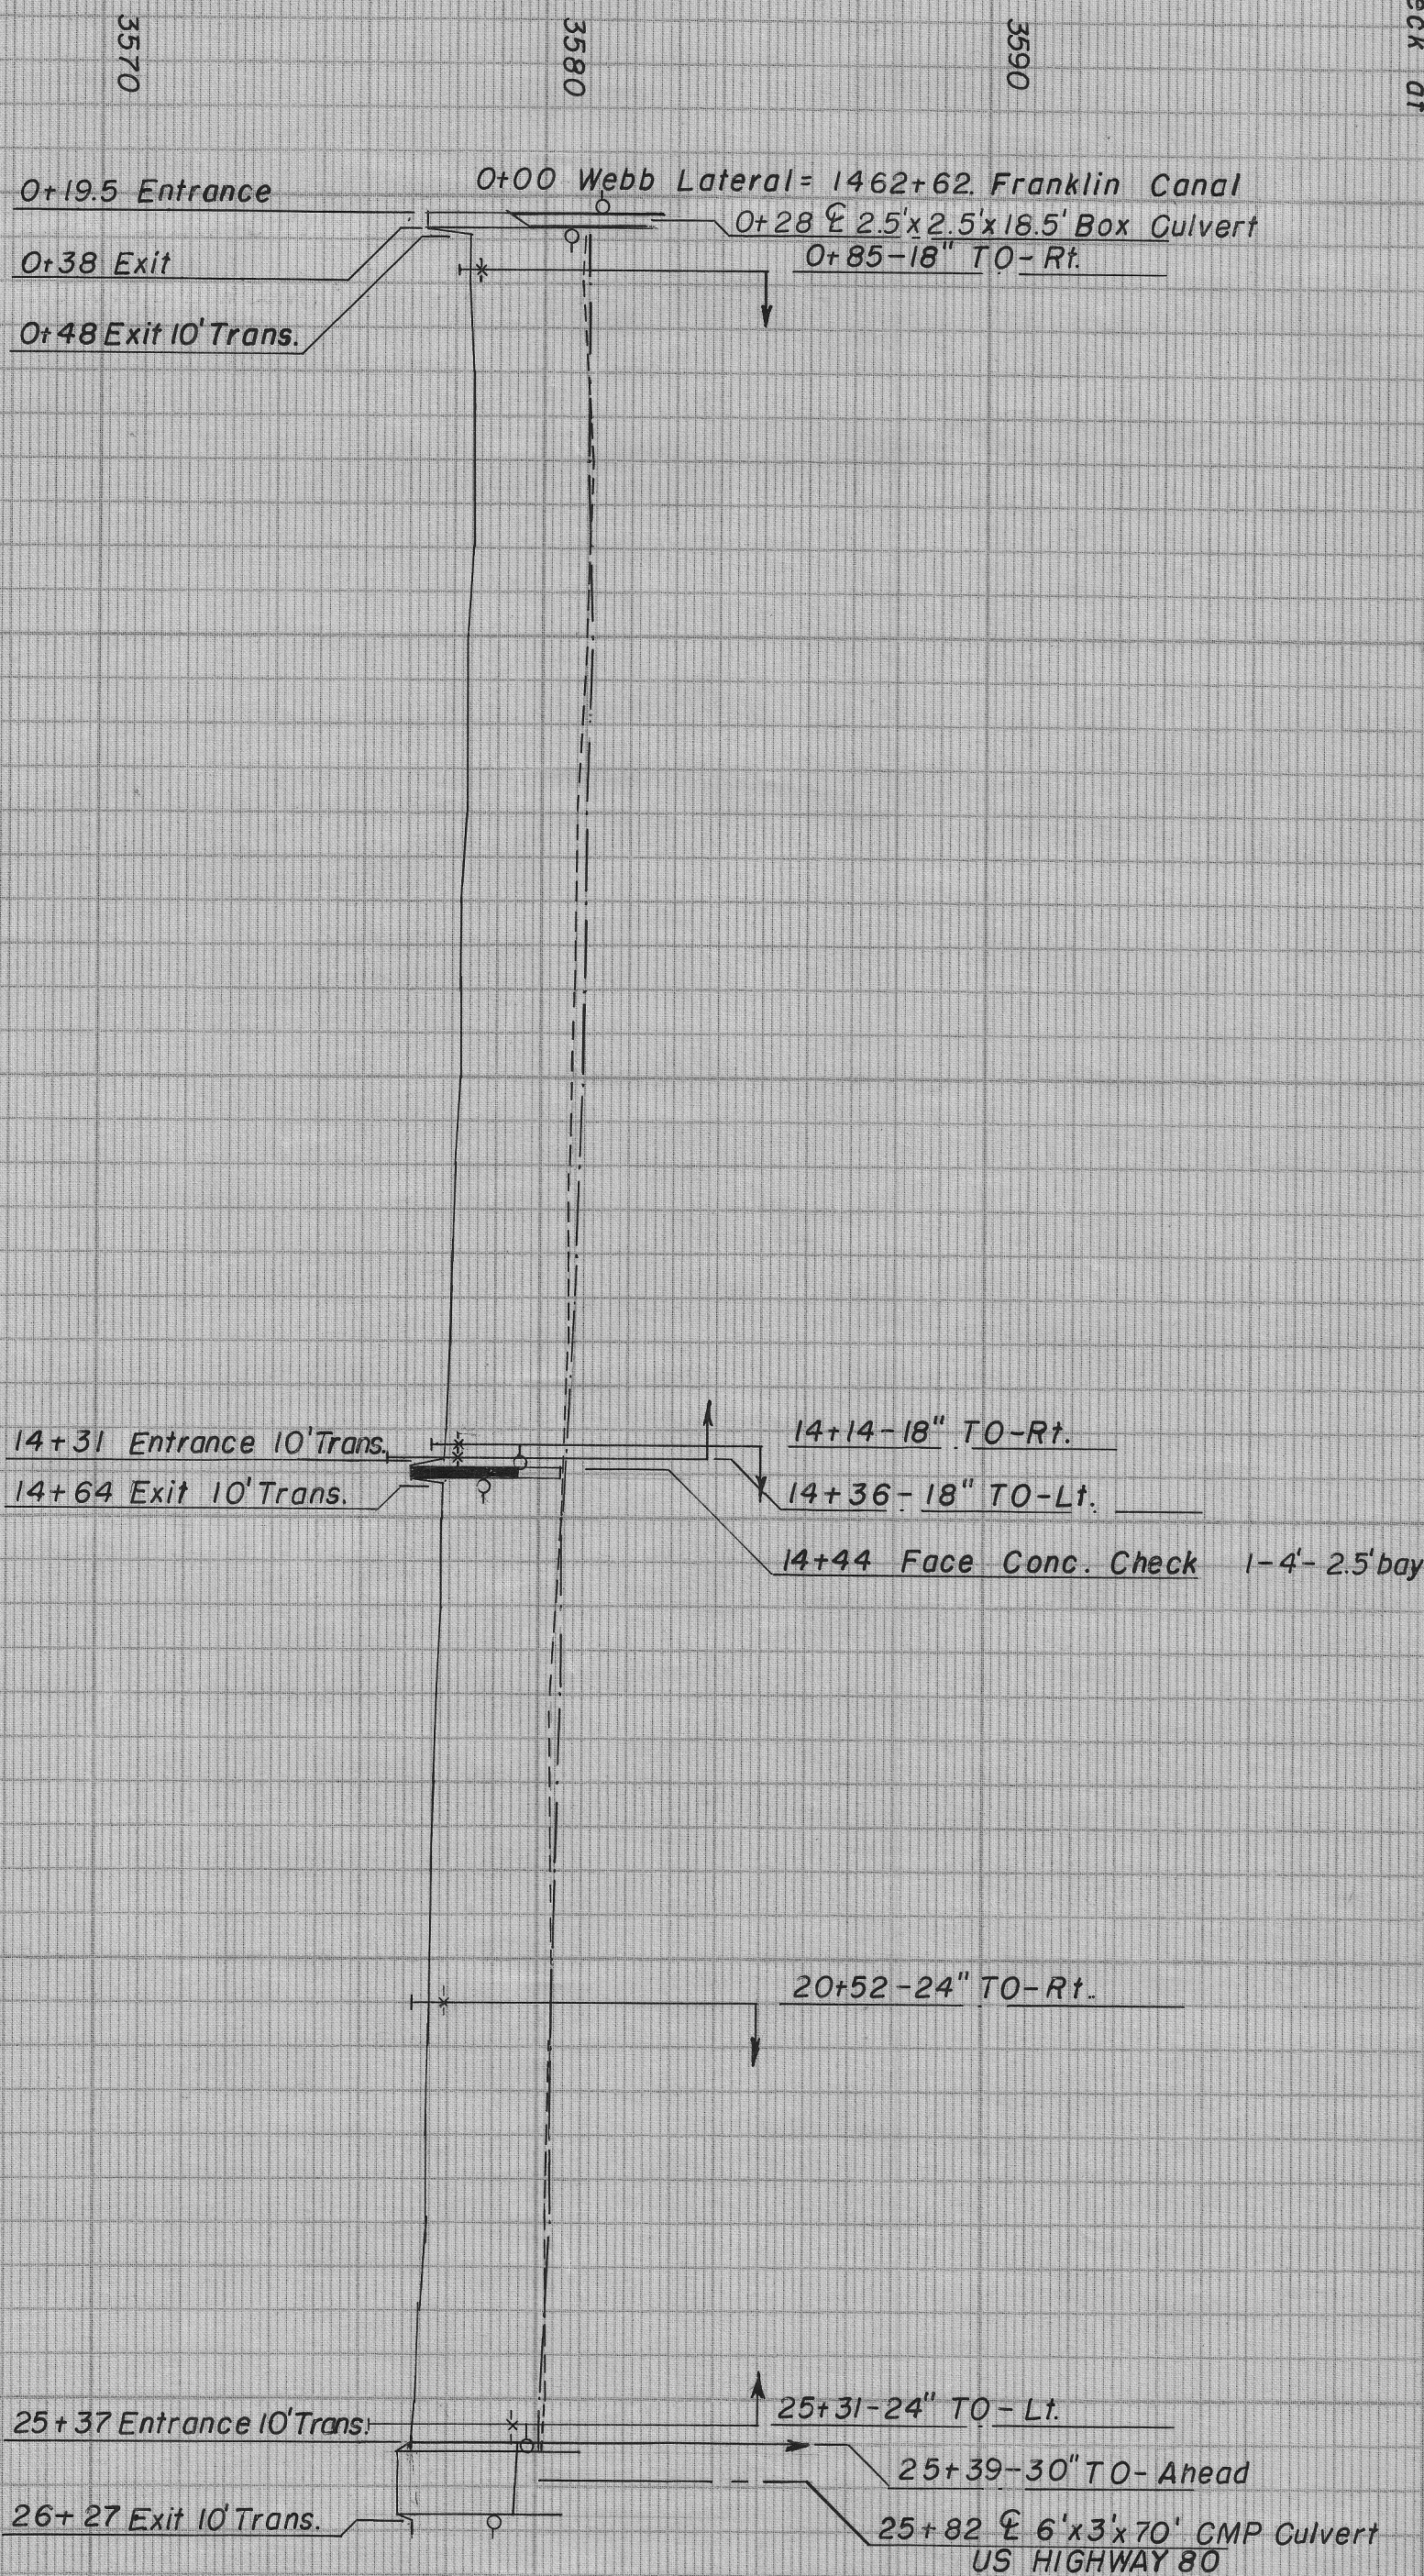

WEBB LATERAL

LINING PROFILE FY 1976 R&B
Designed HN-KRP Dec. 1974
Drawn MLE Dec. 1976
Surveyed Miller Apr. 1976
Field book 137
Checked by J.C.

53-203-8008

LINING PROFILE FY 1976 R&B
WEBB LATERAL